
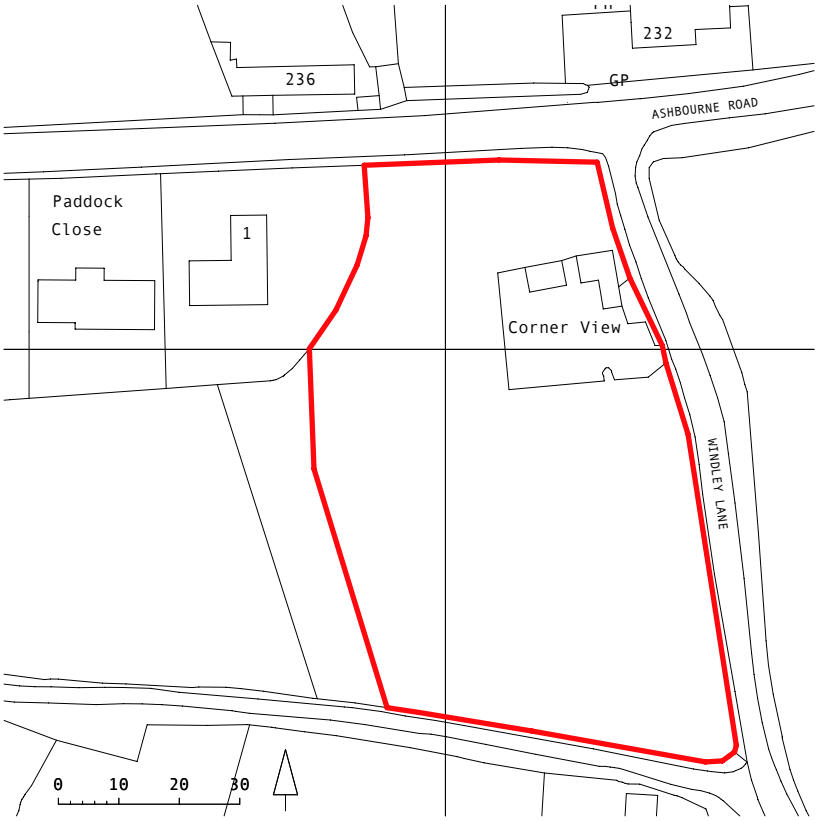


LOCATION PLAN scale 1:1250

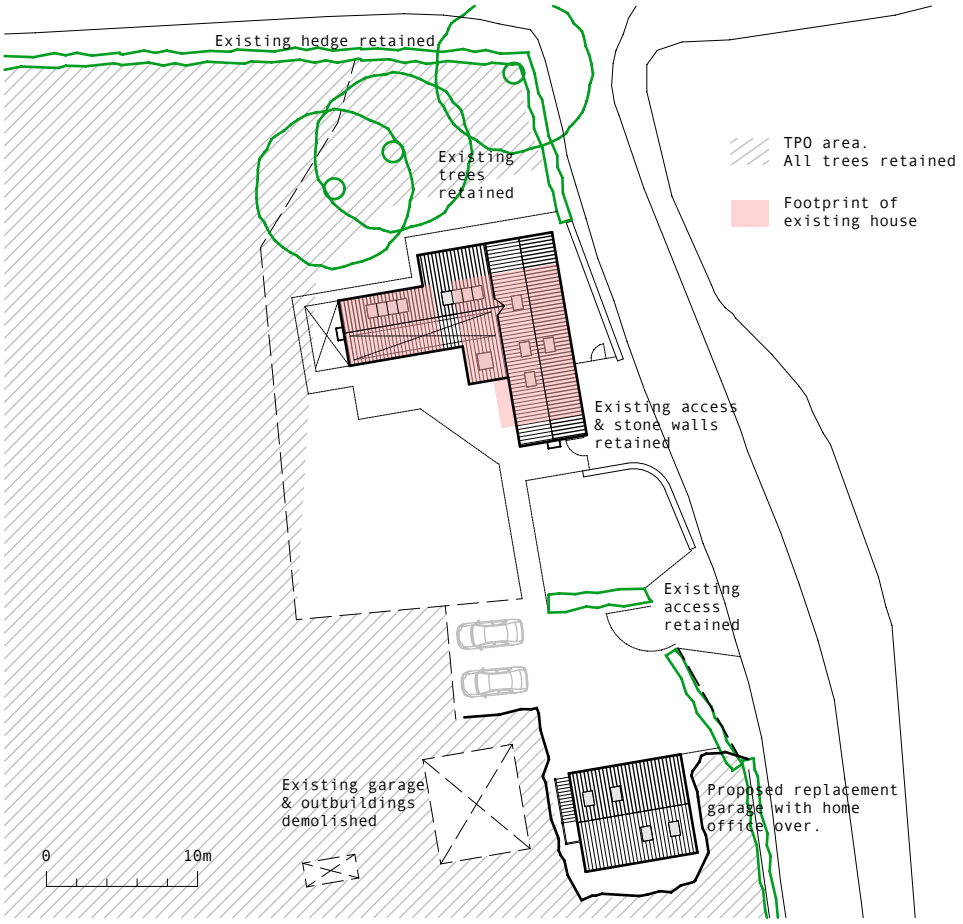

BLOCK PLAN scale 1:500

Rev A 01/12/21 Road names added to the location plan

Job Title	Drawing Title	Drawing Number	Rev
CORNER VIEW WINDLEY LANE TURNDITCH DE56 2LN	LOCATION PLAN & BLOCK PLAN	2138/LP	A

Scale	Date	Status
1:1250 & 1:500 @ A4	11/21	PLANNING

LIAM DOHERTY ARCHITECT

3 Kingsbridge Way Bramcote Nottingham NG9 3LW

Tel 0115 9229211 email lda@macace.net