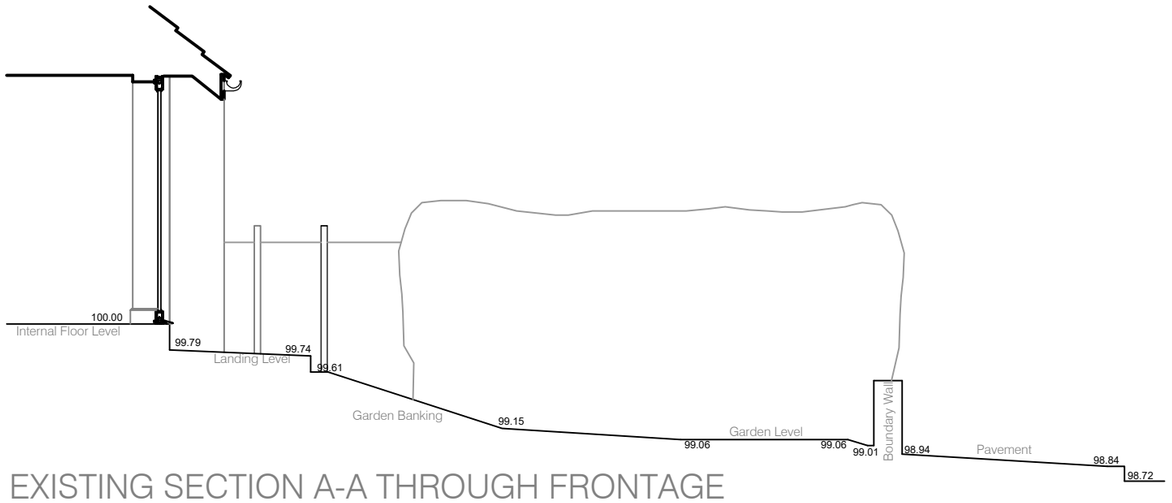

EXISTING SECTION A-A THROUGH FRONTAGE
Scale 1:50@A3

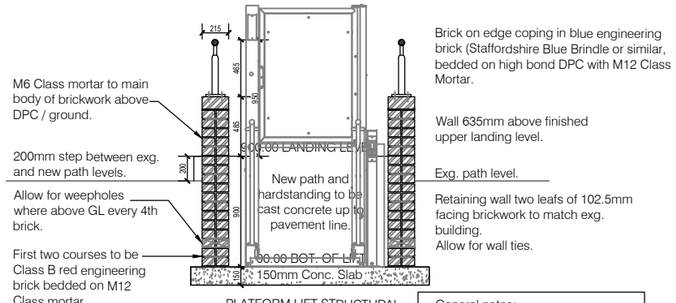

PLATFORM LIFT STRUCTURAL WORKS DETAIL - SECTION B-B
Scale 1:50

General notes:-
All walls below ground to have waterproof membrane or liquid applied coating to rear face of brickwork. To be protected from damage by suitabe boards.
Allow for free draining granular materal backfill and perforated land drain around base of wall to discharge to suitable point.

PROPOSED SECTION B-B THROUGH PLATFORM LIFT
Scale 1:50@A3

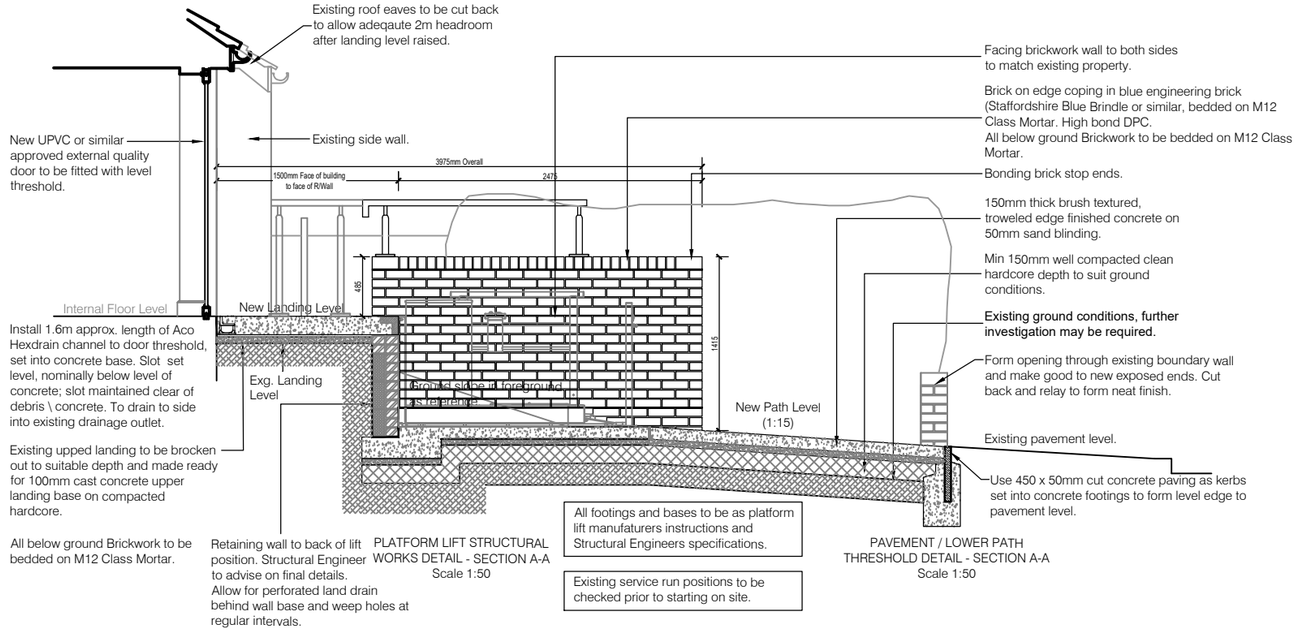

PLATFORM LIFT STRUCTURAL WORKS DETAIL - SECTION A-A
Scale 1:50

All footings and bases to be as platform lift manufaturers instructions and Structural Engineers specifications.

Existing service run positions to be checked prior to starting on site.

PAVEMENT / LOWER PATH THRESHOLD DETAIL - SECTION A-A
Scale 1:50

PROPOSED SECTION A-A THROUGH FRONTAGE
Scale 1:50@A3

0 0.5m 1m 1.5m 2.0m 2.5m 3.0m
1:50

Classification
CONTROLLED

Do not scale
Use only written dimensions. All dimensions must be verified prior to the works being put into hand and any discrepancies reported to the originator

Statutory & Regulatory Approvals

Building Regulations Completion Certificate	
Electrical Test Certificate (NIC/EIC or similar)	
Part P Electrical Certificate	
Gas Safe Installation Certificate	
FENSA Certificate	

NB: Following practical completion failure to supply DCC with the correct certificates will delay final payments.

Rev.	Details of Revision	Date	Initial

Derbyshire County Council
Commissioning, Communities and Policy Property
Chatsworth Hall, Chesterfield Road, Matlock, Derbyshire DE4 3FW
Tel. (01629) 536219 Fax. (01629) 536266

Partner Details

Project
9 ANDREWS DRIVE
LANGLEY MILL
NOTTINGHAM
NG16 4GG

UPRN Number
658736

Drawing Number	Revision
658736-PL-04	

Title
EXISTING AND PROPOSED SECTIONS

Scale	Drawn	Checked
1:50	DL	
Original Size	**Date**	**Date**
A3	22/11/2021	

Status
PLANNING

© Crown copyright and database rights 2013. Ordnance Survey 100023251
© Derbyshire County Council Copyright: Reproduction in whole or part by any means is prohibited without the prior written permission of the Director of Corporate Resources