Planning Application: AVA/2021/0877
Proposal: Construction of agricultural outbuilding
Location: Hillside Farm, Mag Lane, Ireton Wood, Derbyshire, DE56 2SD

Block Plan detail – hedge protection

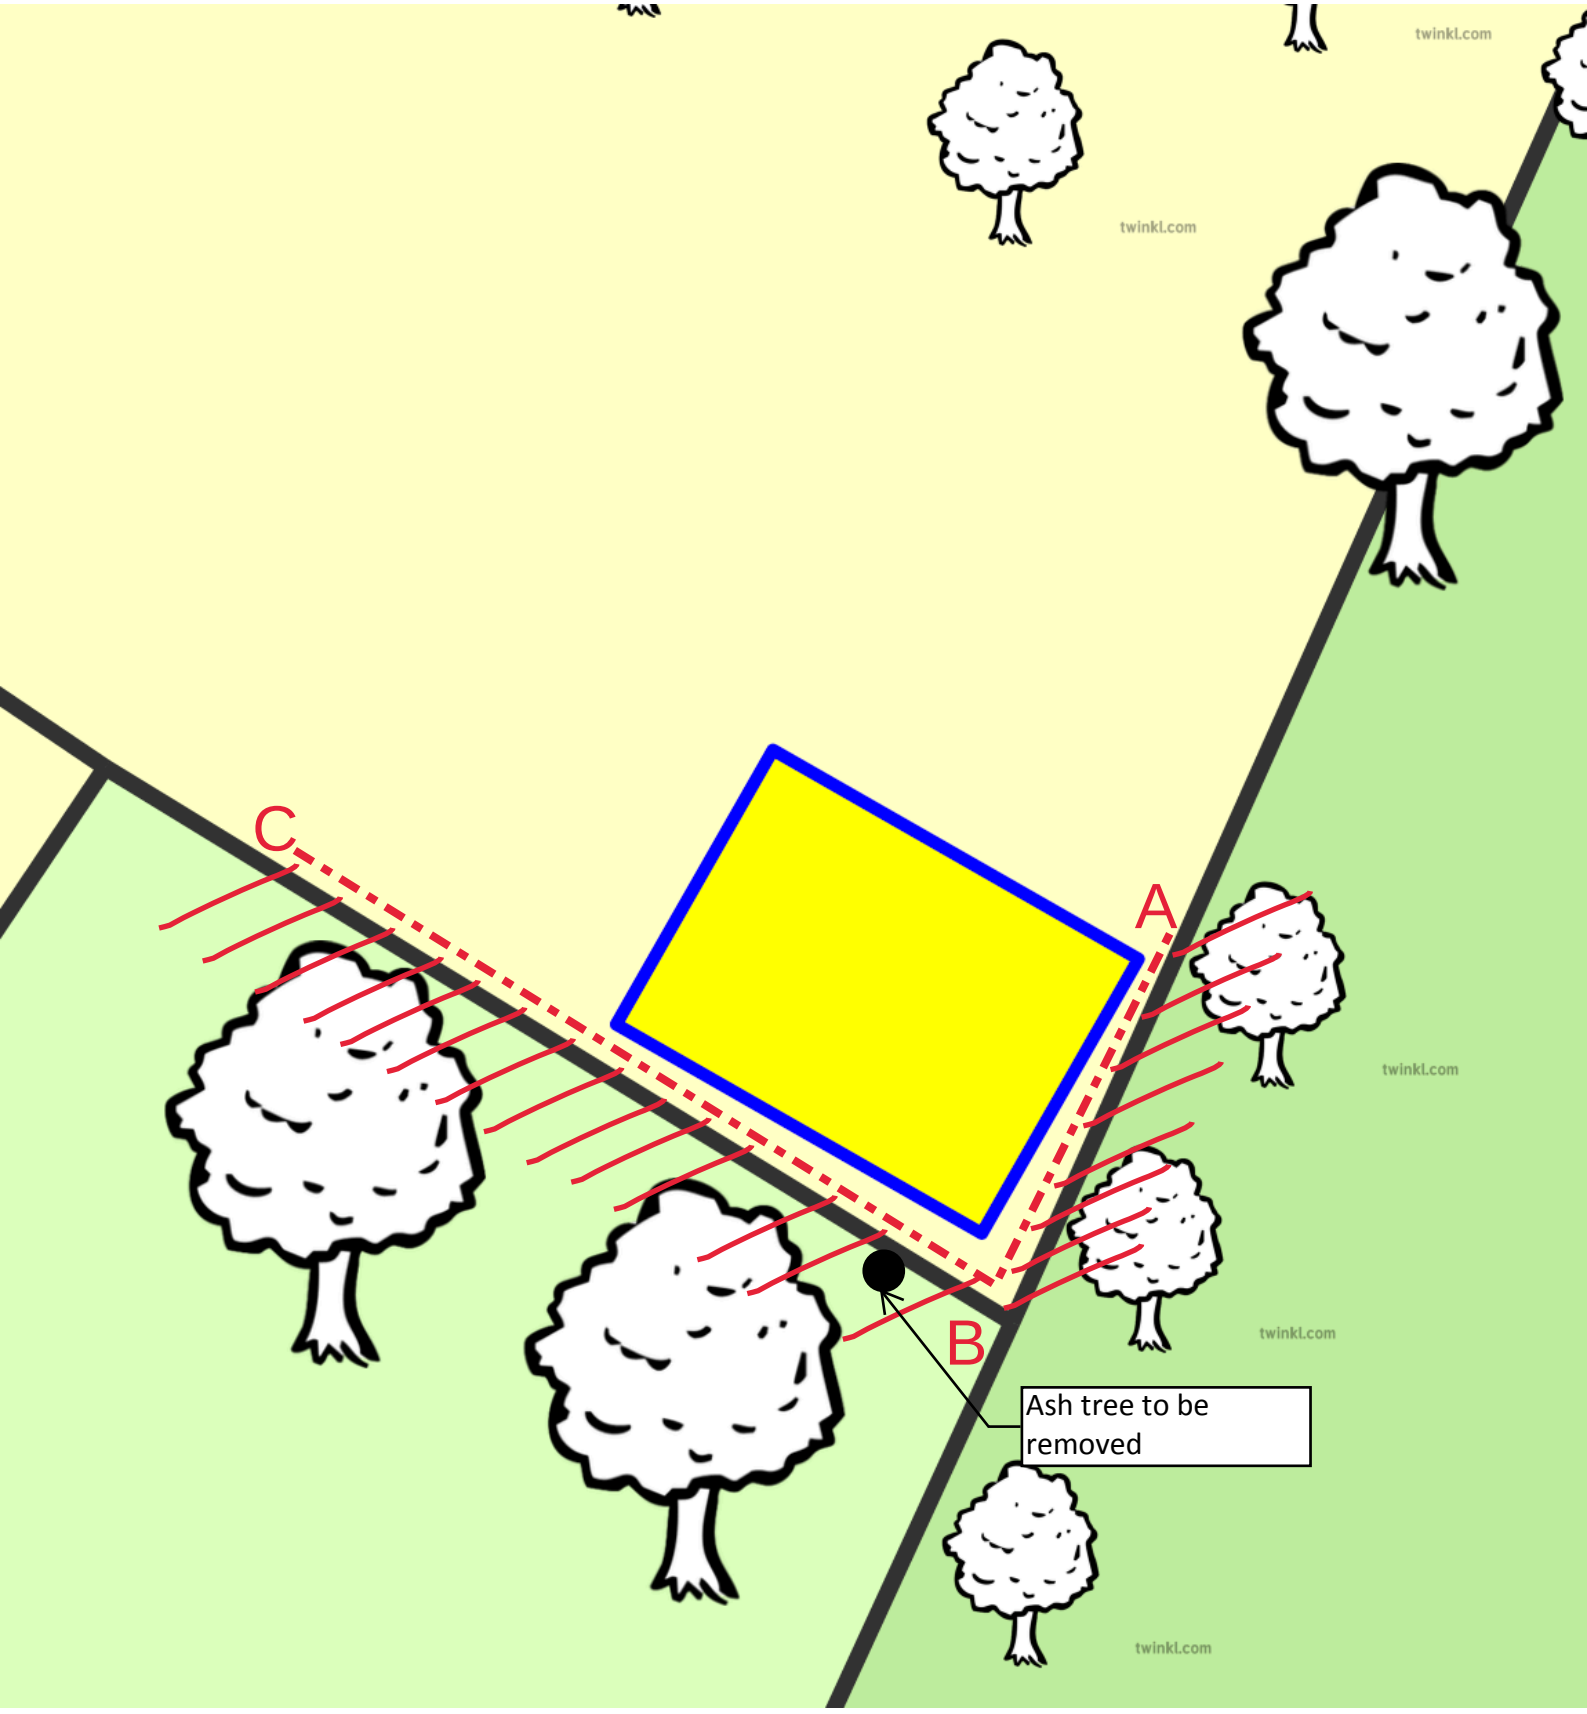

Hedge protection barrier at least 1 metre from the base of the hedge, running along both relevant site boundaries A to B and B to C. Steel mesh, 'Heras' type, protection fence panels or similar.

Construction exclusion zone - construction to be confined within site boundaries