


PROPOSED GREEN ROOF DWELLING
REPLACINGING EXISTING DUILDING
CLIFFASH FARM IDRIDGEHAY DE52SE

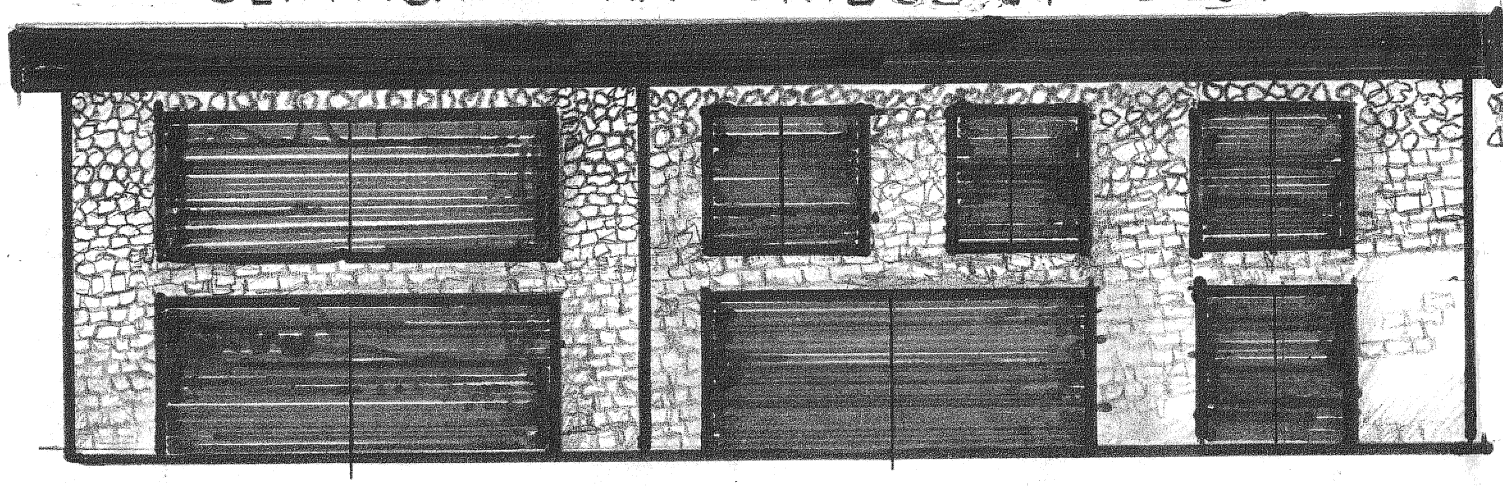


SOUTH EAST ELEVATION

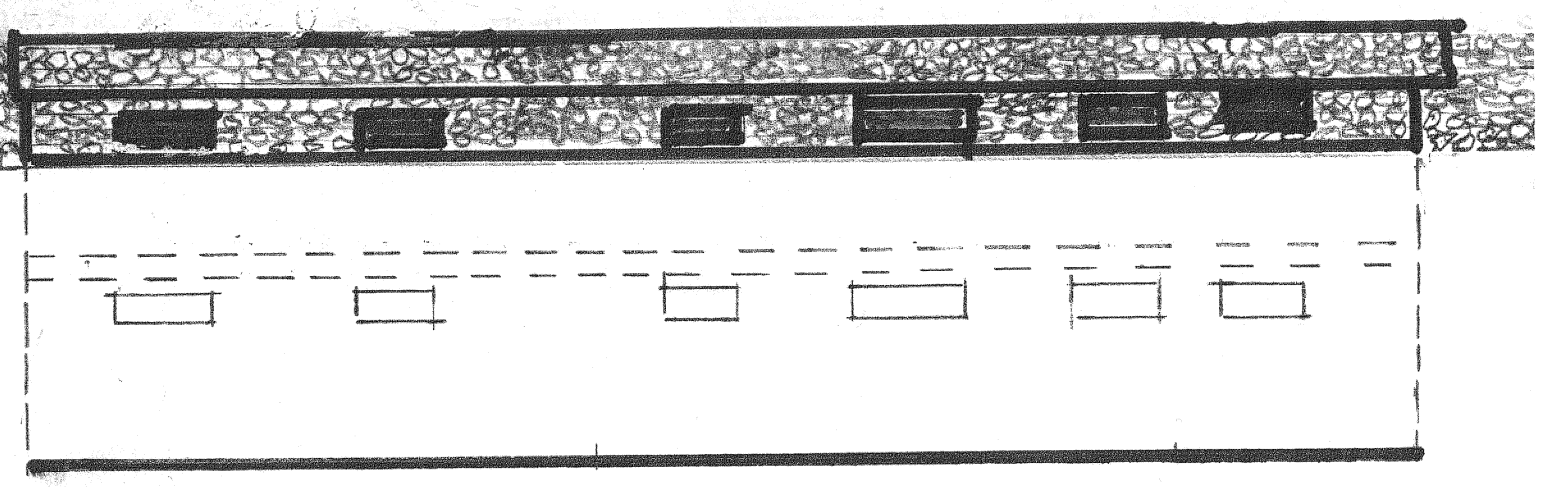

NORTH WEST ELEATION

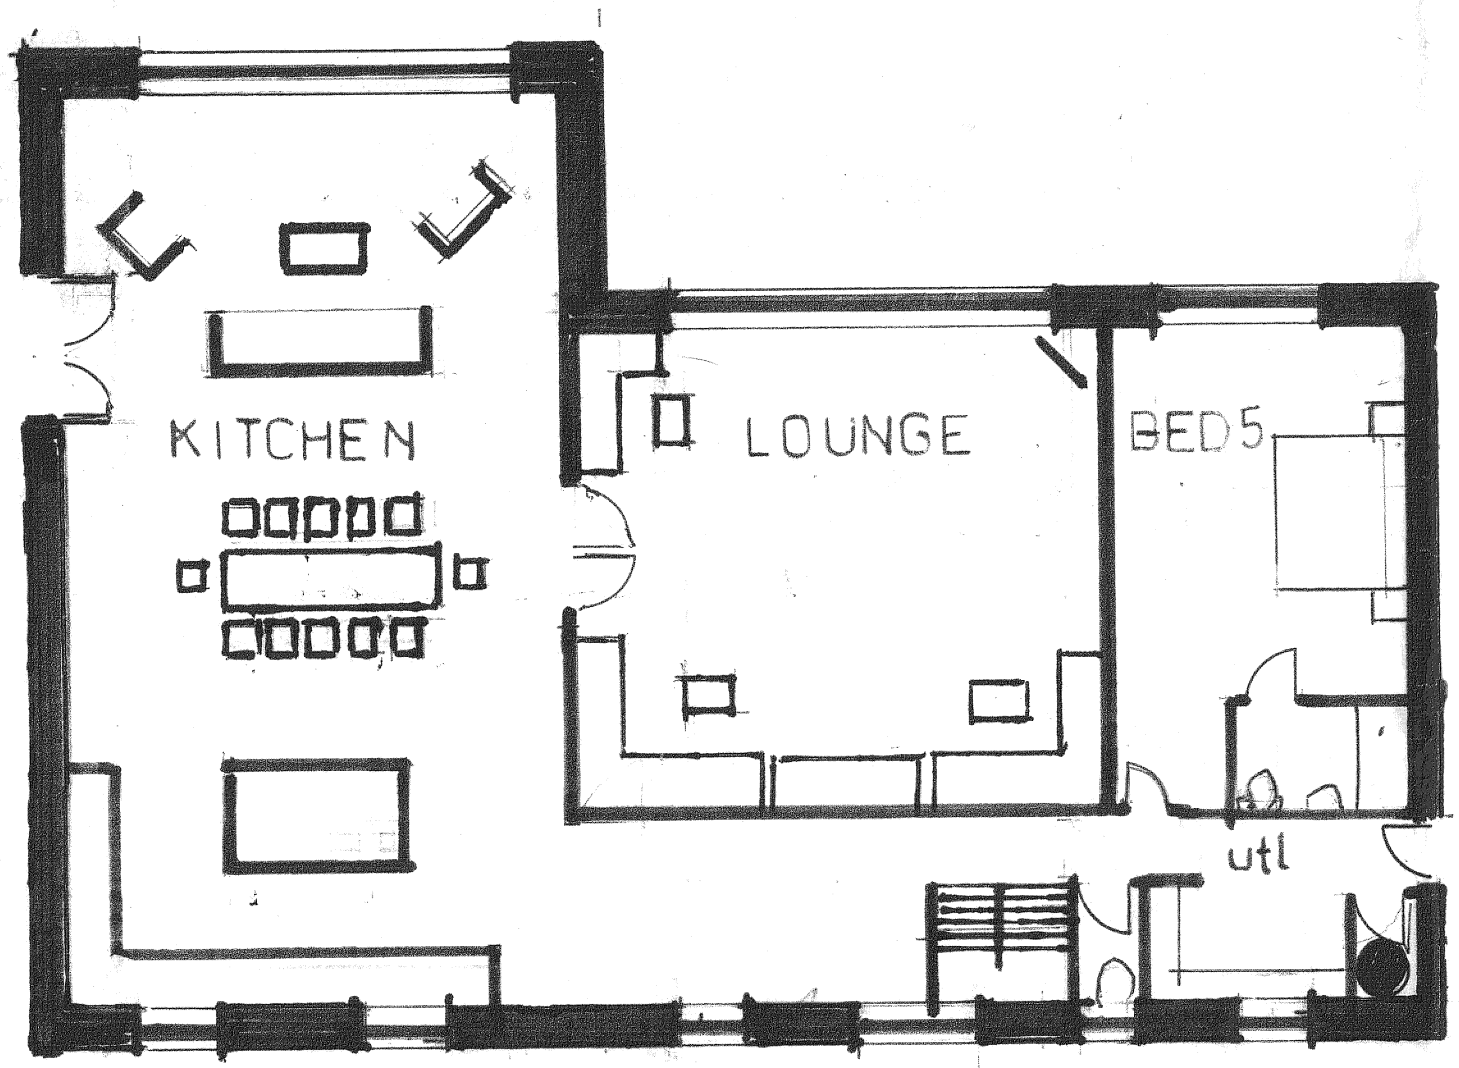

LIGHT WELL

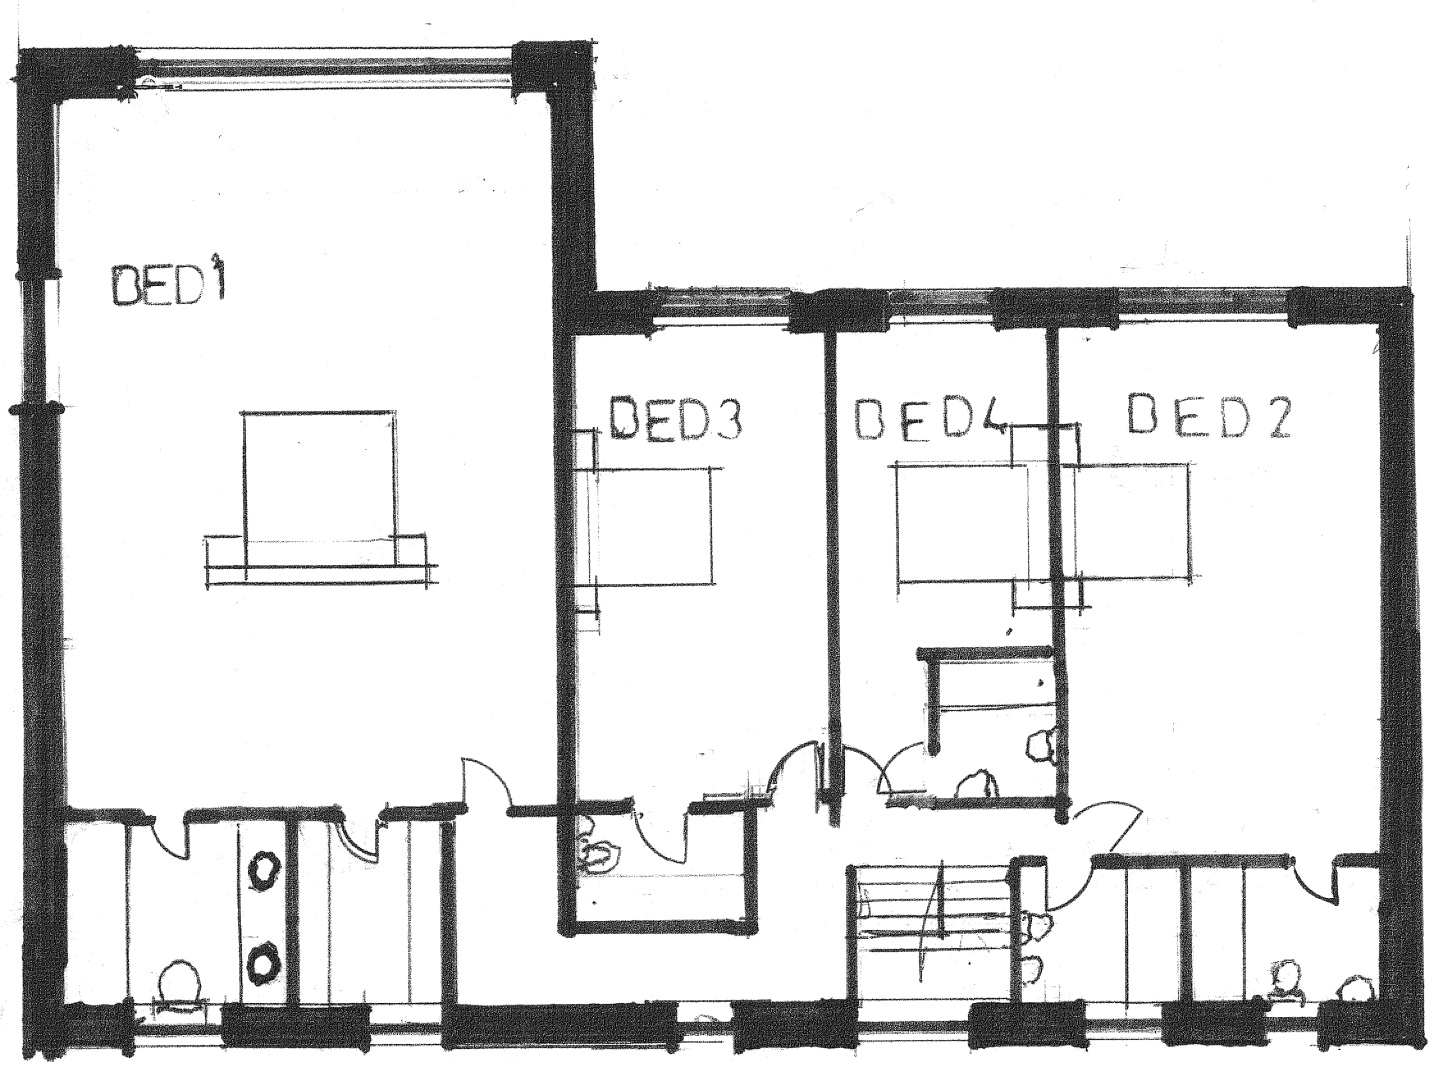

RETAINING WALL

SCALE 1:100