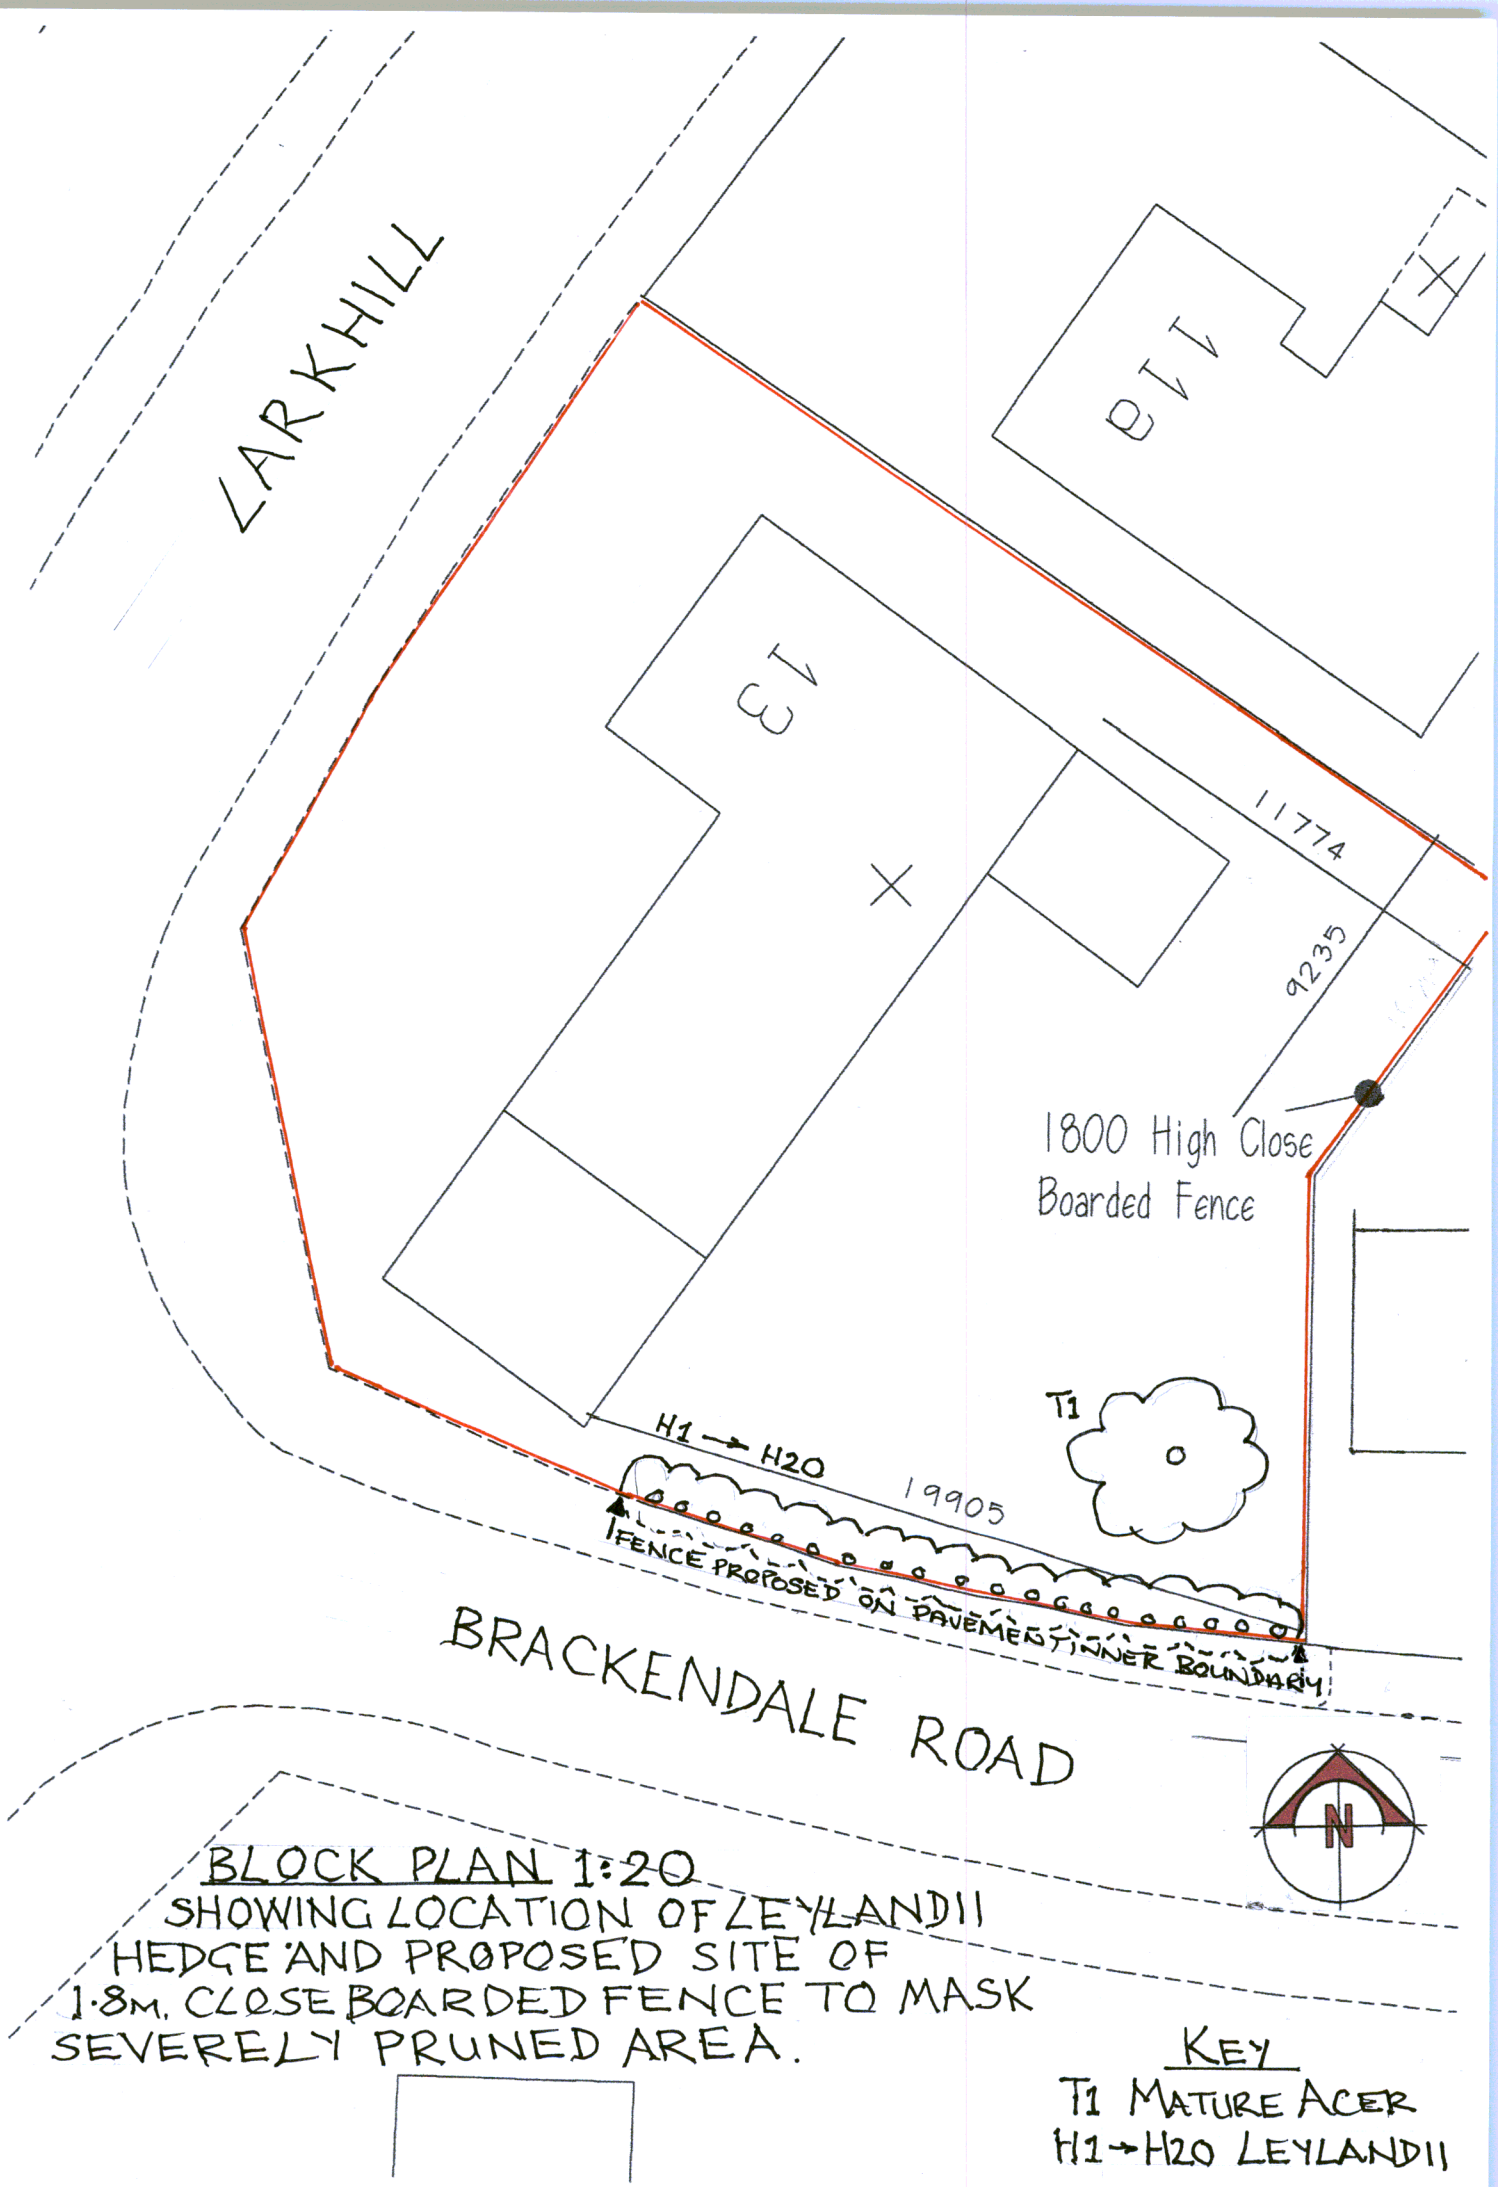


BLOCK PLAN 1:20
SHOWING LOCATION OF LEYLANDII HEDGE AND PROPOSED SITE OF 1.8M. CLOSE BOARDED FENCE TO MASK SEVERELY PRUNED AREA.

KEY
T1 MATURE ACER
H1→H20 LEYLANDII