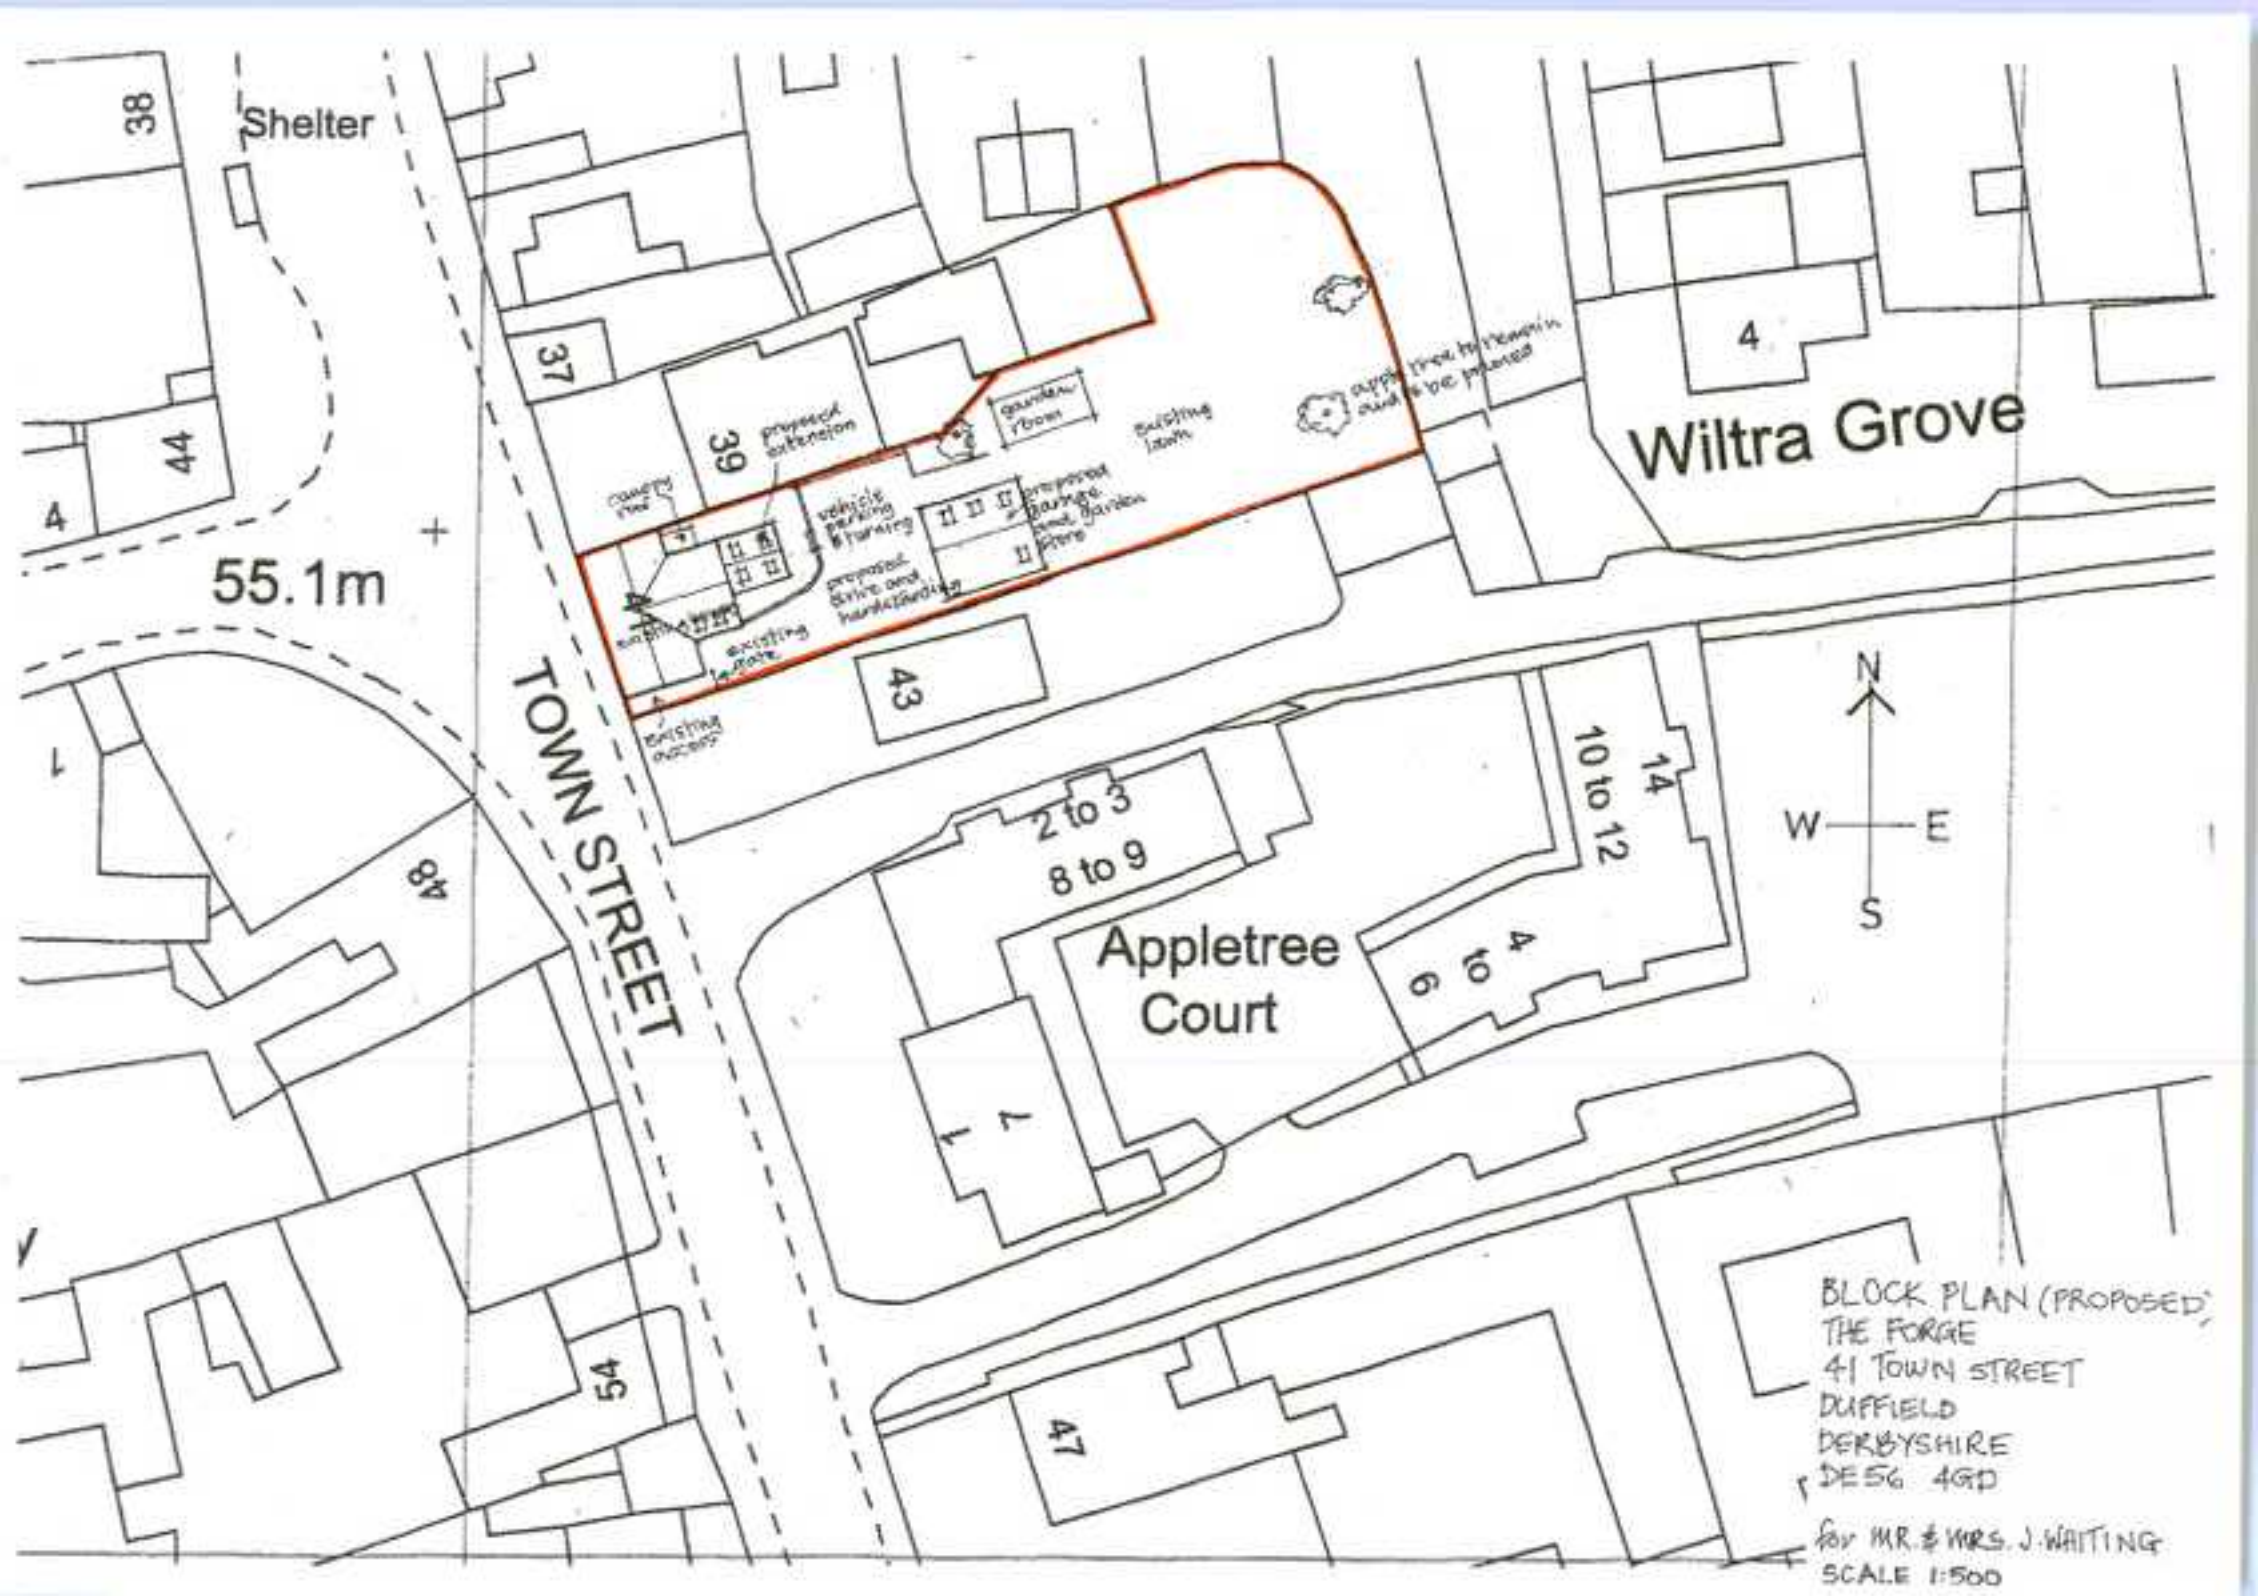

Shelter
38
44
4
55.1m
37
39
proposed extension
garden room
existing lawn
vehicle parking & turning
proposed drive and hardstanding
proposed garage and garden store
existing outbuilding
existing garage
41
43
Wiltra Grove
4
TOWN STREET
48
54
47
2 to 3
8 to 9
Appletree Court
7
6 to 4
10 to 12
14
N
W
E
S
BLOCK PLAN (PROPOSED)
THE FORGE
41 TOWN STREET
DUFFIELD
DERBYSHIRE
DE56 4GD
for MR & MRS. J. WAITING
SCALE 1:500