

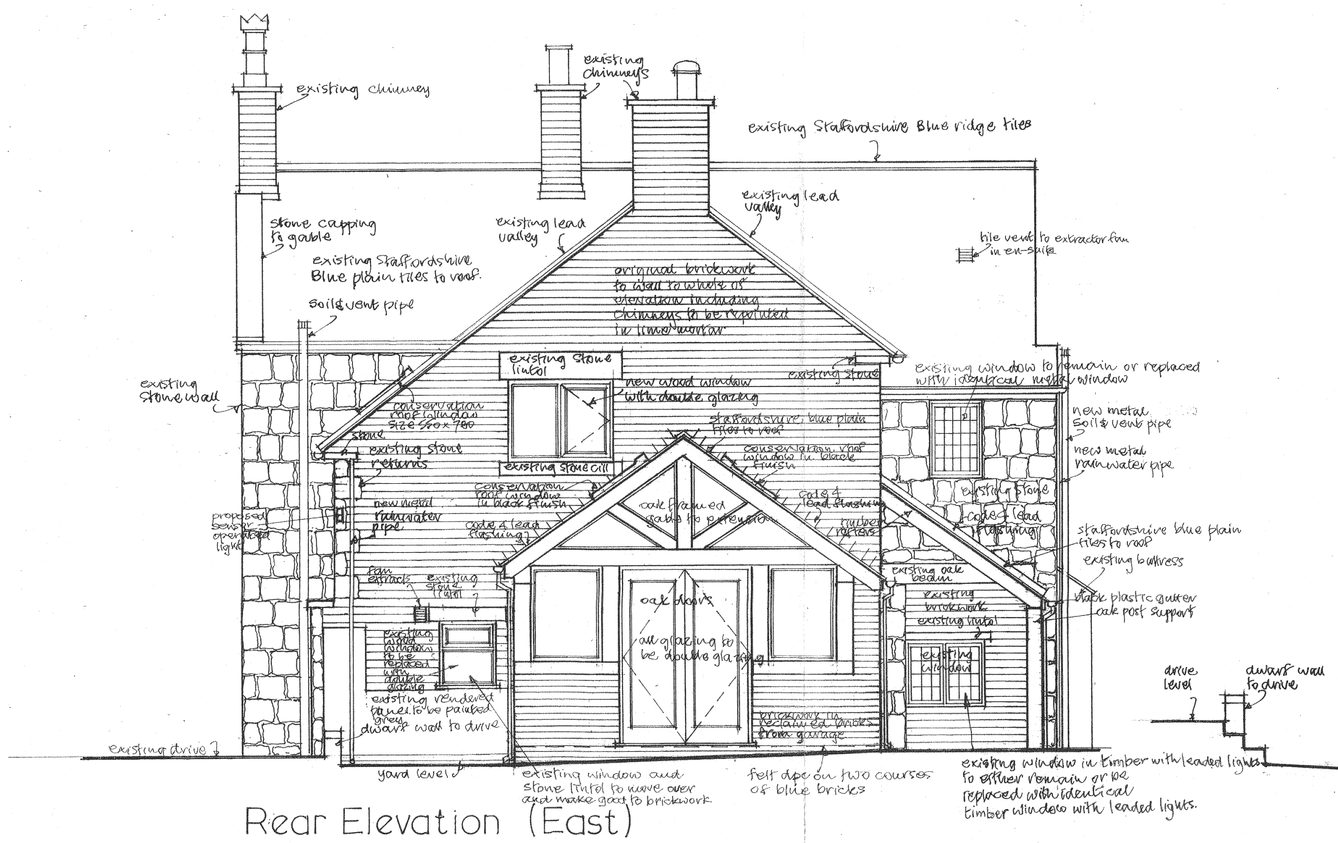



Rear Elevation (East)

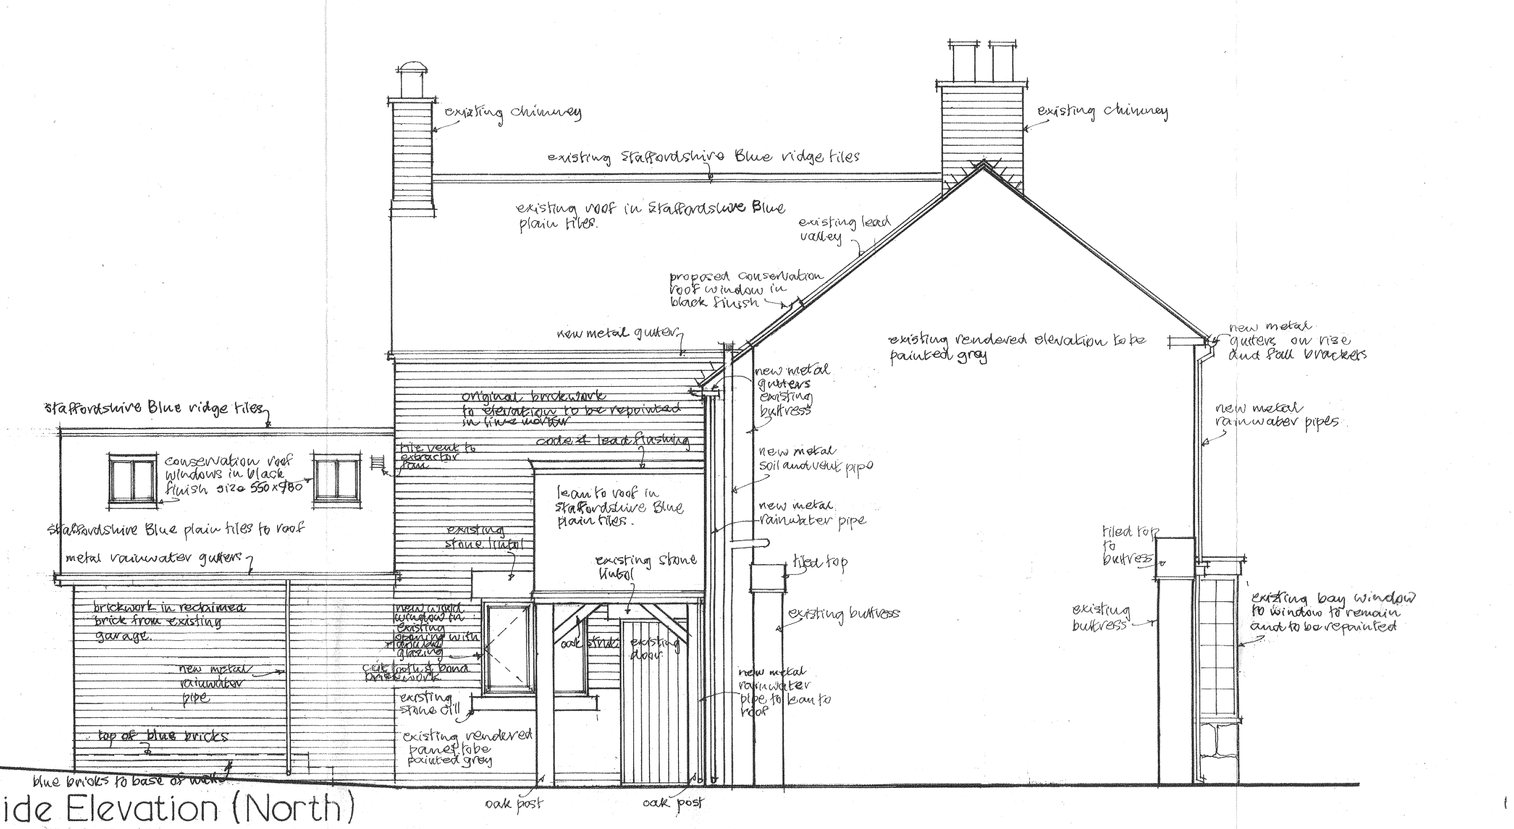

Side Elevation (North)

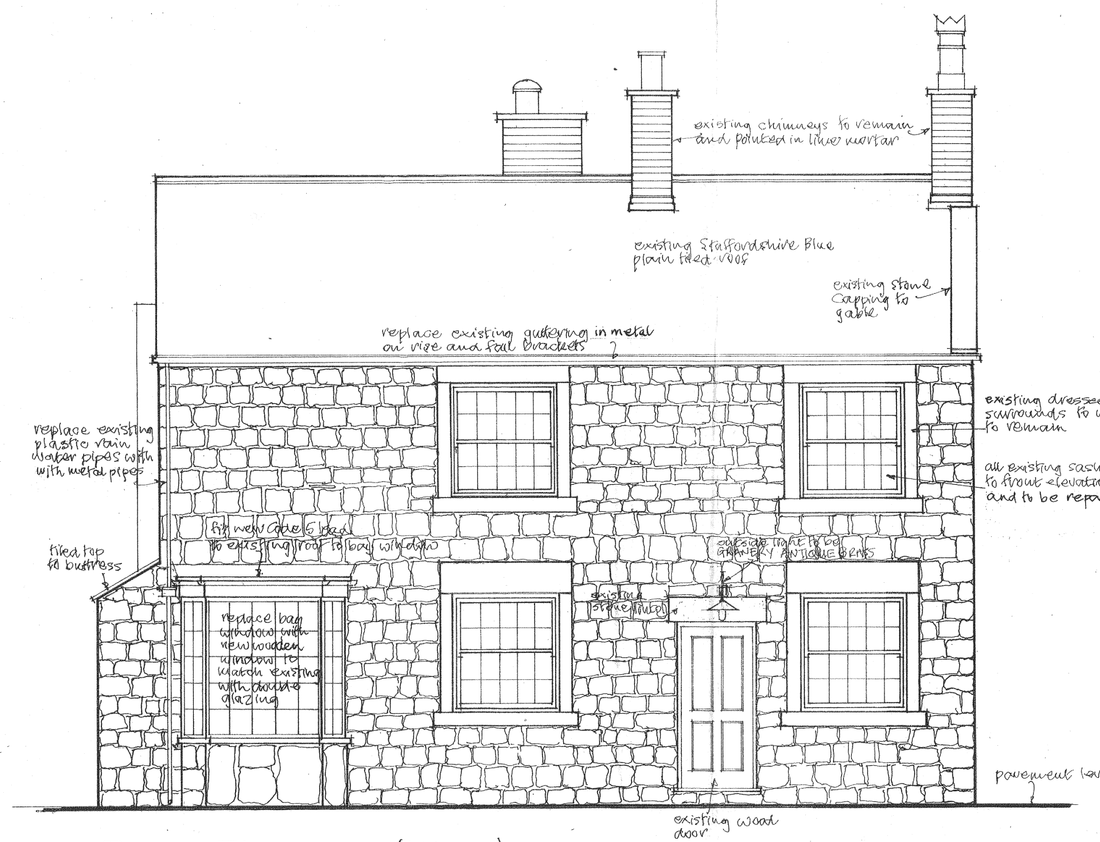

Front Elevation (West)

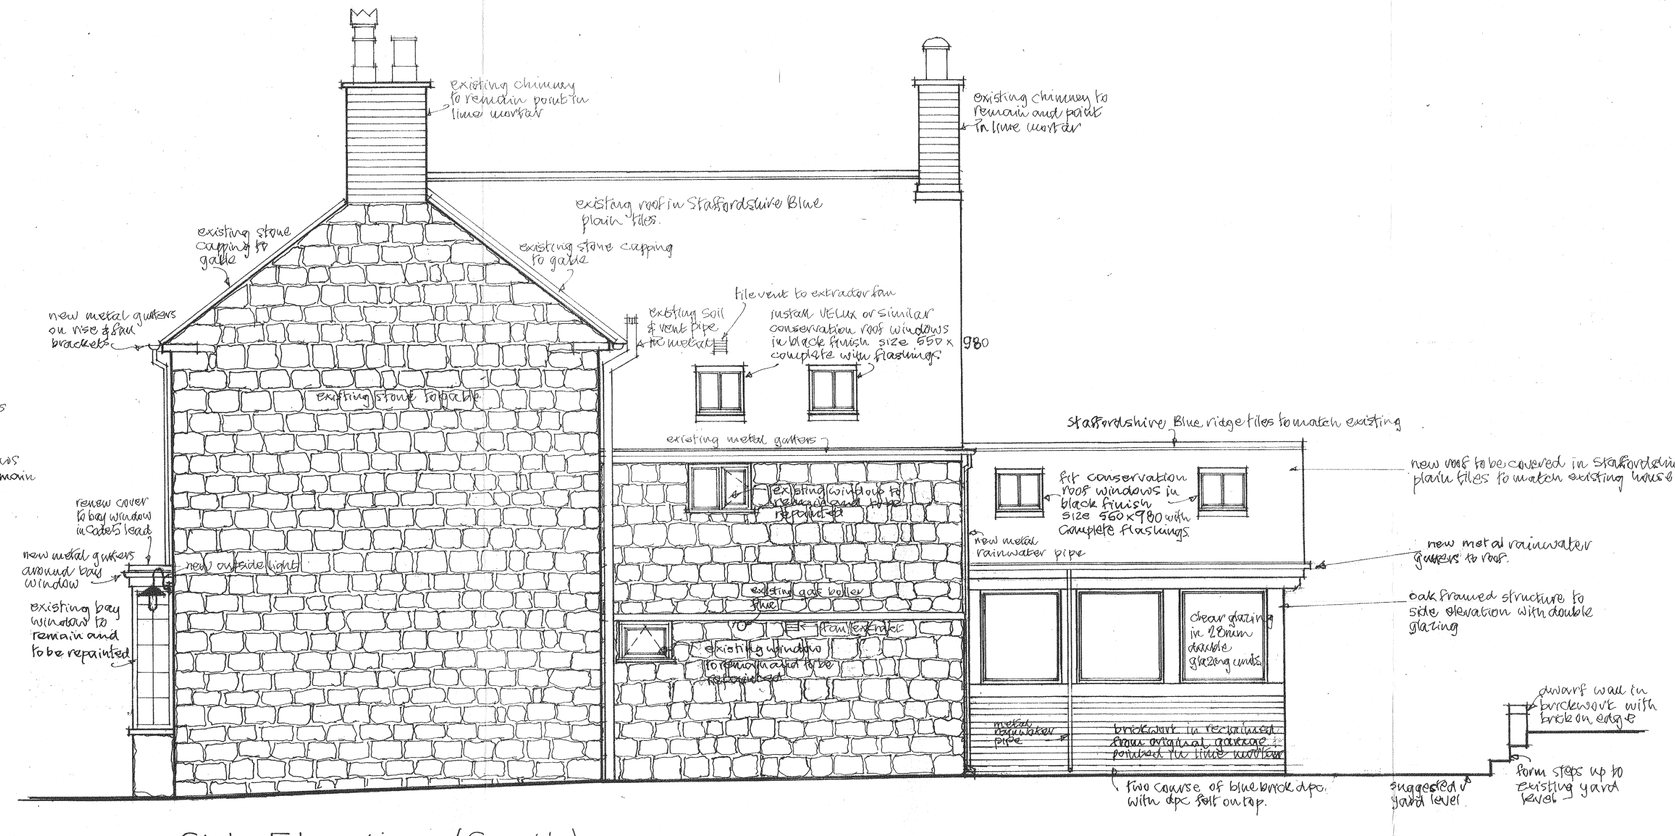

Side Elevation (South)

Elevations of proposed
The Forge
41 Town Street
Duffield
Derbyshire
DE56 4GD

for Mr. & Mrs. J. Whiting
scale 1:50
date August 2020

A. HUBBARD · BUILDER & DESIGNER
82, DERBY ROAD · HEANOR · DERBYSHIRE · DE75 7QJ
Tel. 01773 768989 Mobile 07415 946709