

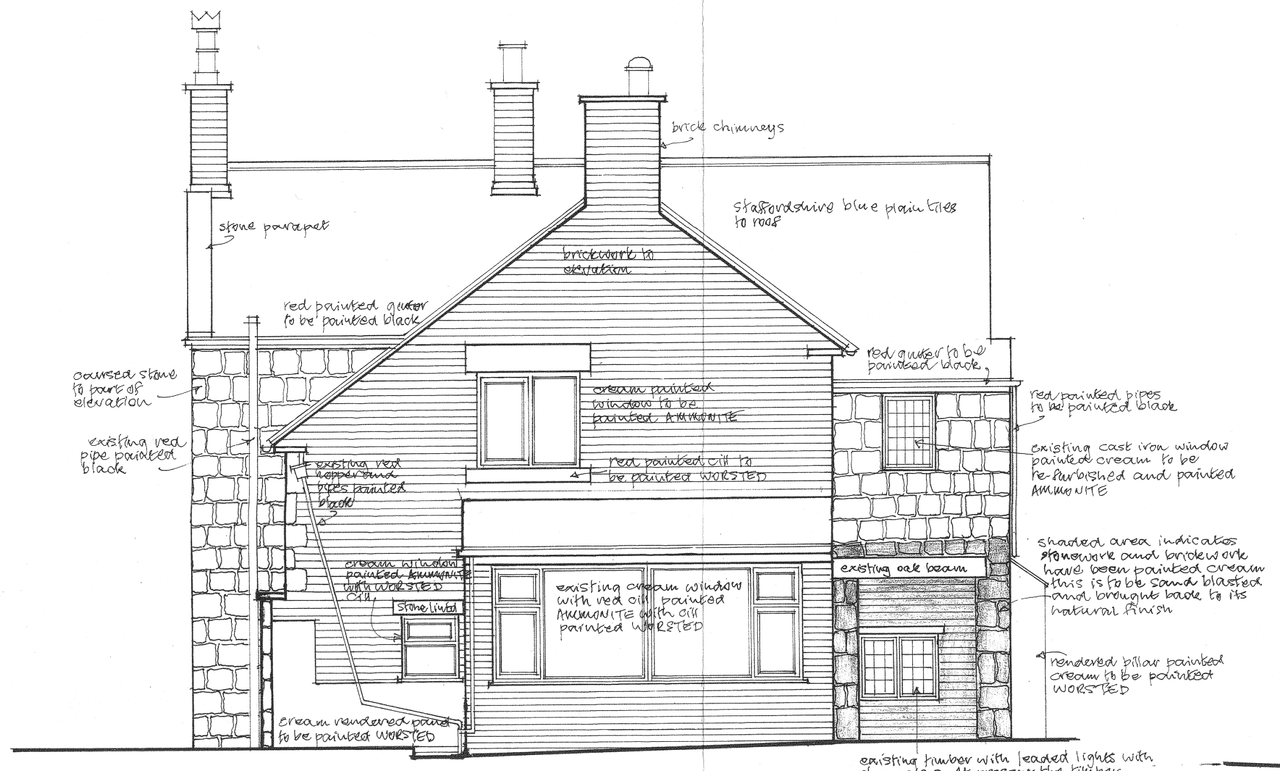


Rear Elevation (East)


existing timber with leaded lights with clear glass. At present the timber window and head frames are painted cream, and the proposal is to paint the timber window in AMMONITE due to replace the leaded lights to the same pattern with new.

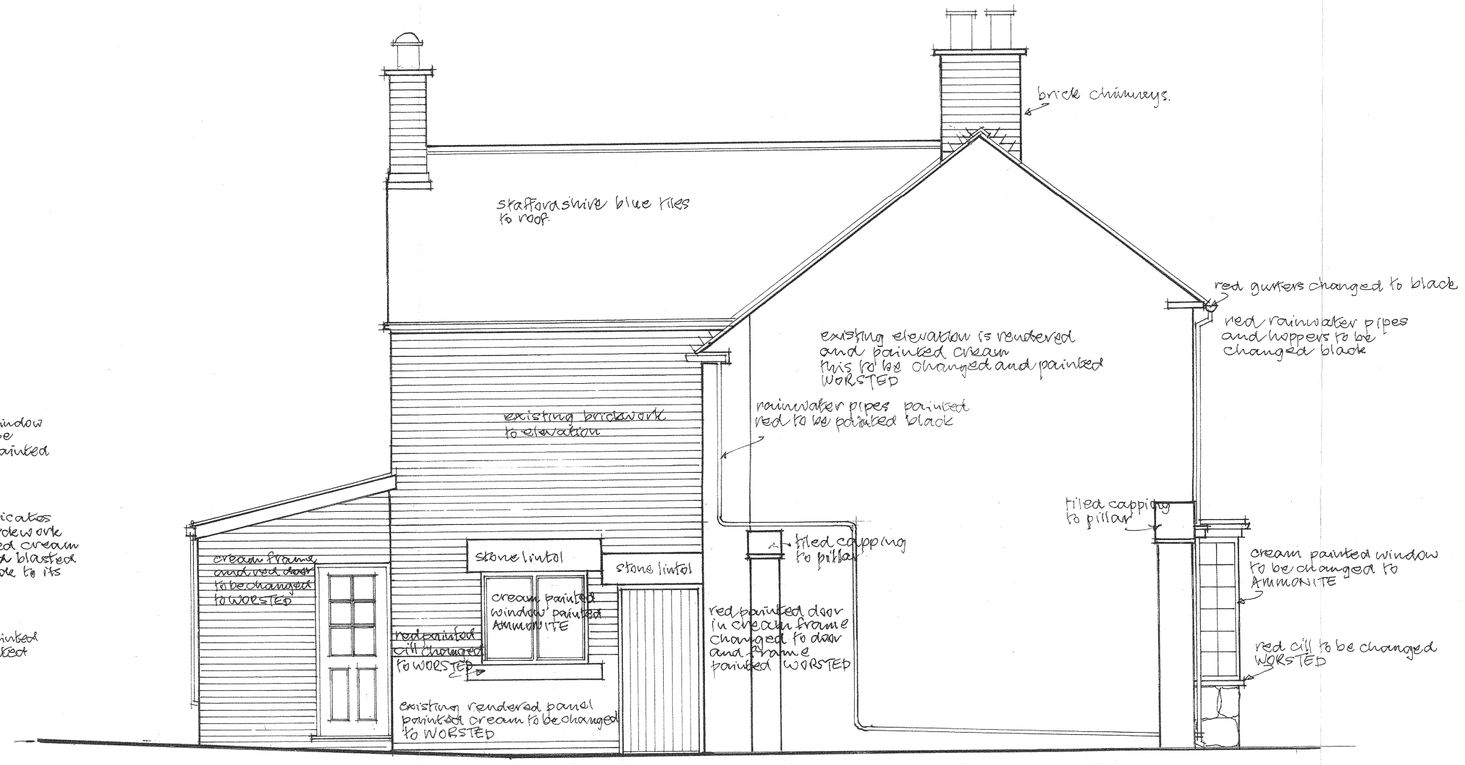

Side Elevation (North)

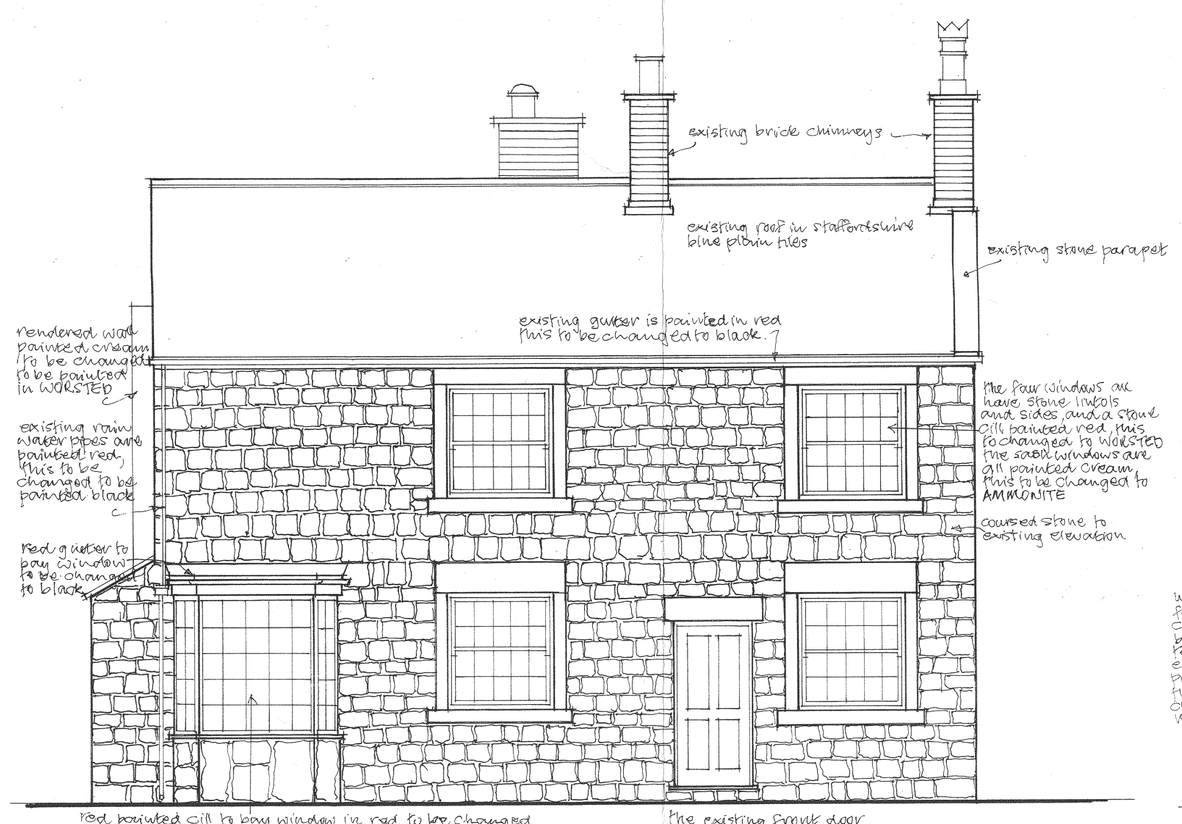

Front Elevation (West)

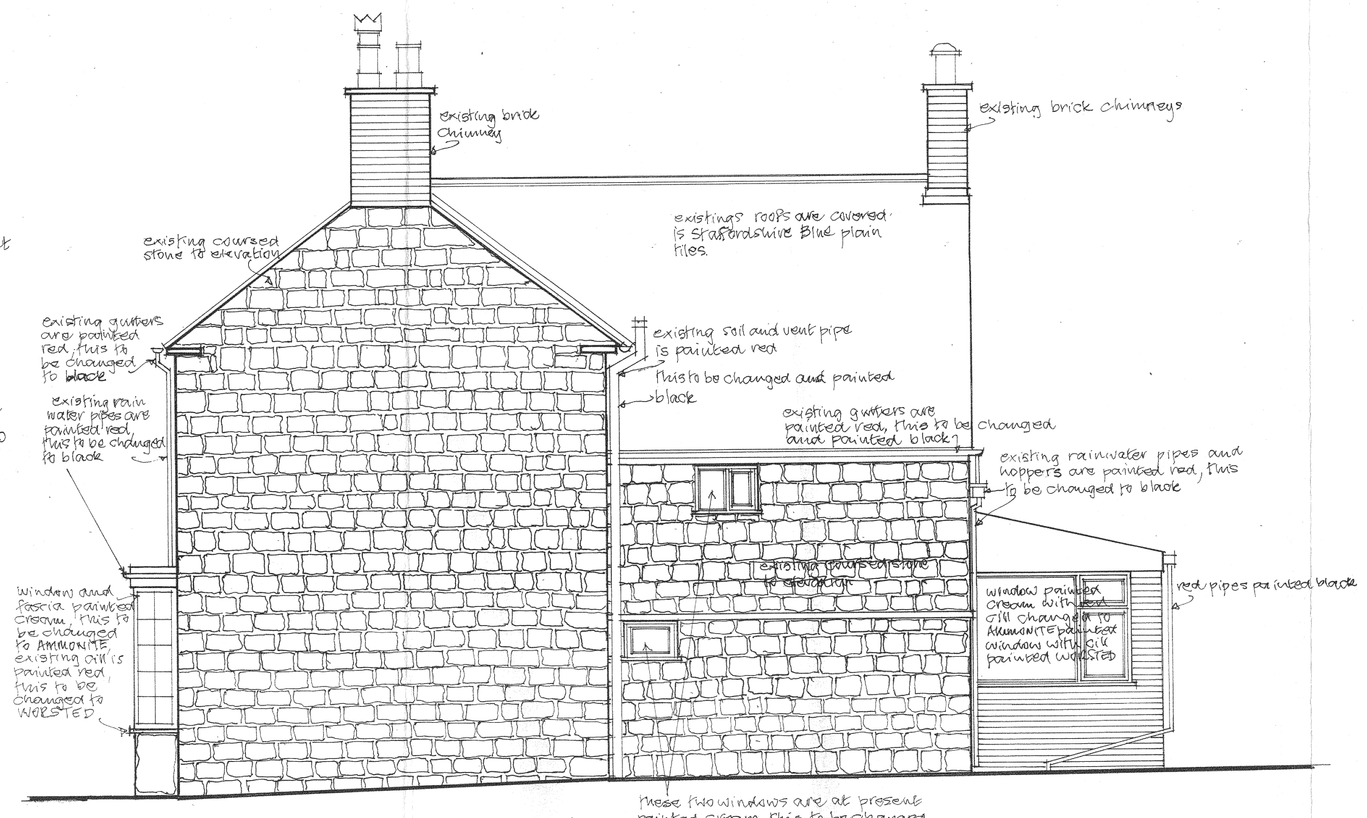

Side Elevation (South)

Elevations of existing
41 Town Street
Duffield
Derbyshire
DE56 4GD

for Mr. & Mrs. J. Whiting
scale 1:50
date August 2021

A. HUBBARD · BUILDER & DESIGNER
82, DERBY ROAD · HEANOR · DERBYSHIRE · DE75 7RJ
Tel. 01773 768989 Mobile 07415 945709