

FRONT ELEVATION 1:50



SIDE ELEVATION 1:50

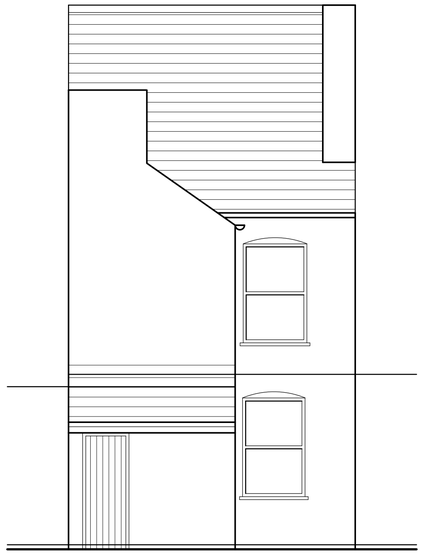

REAR ELEVATION 1:50

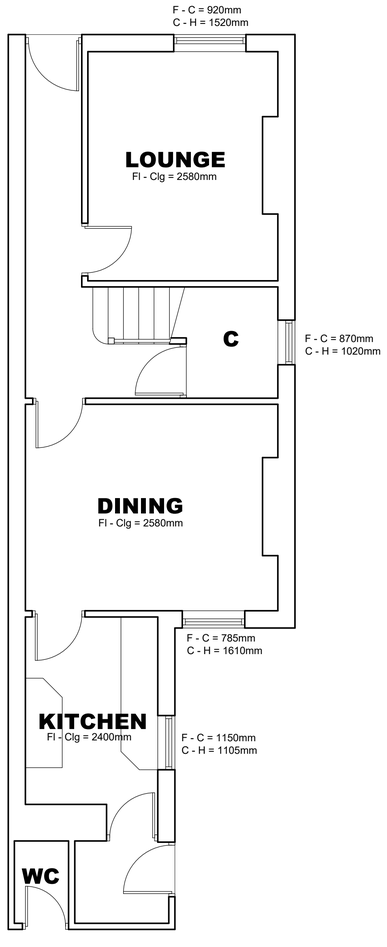

GROUND FLOOR PLAN 1:50

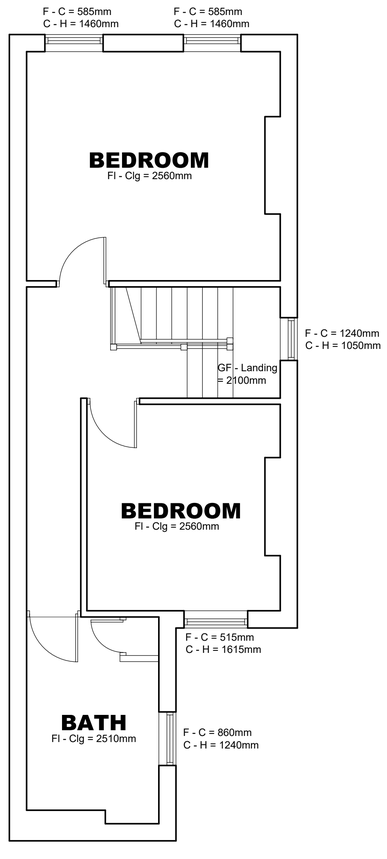

FIRST FLOOR PLAN 1:50

REV:	DATE:	DESCRIPTION:	BY:

PROJECT:
SIDE / REAR EXTENSION

DRAWING TITLE:
EXISTING PLANS AND ELEVATIONS

PROJECT ADDRESS:
14 DANNAH STREET
RIPLEY
DE5 3BD

CLIENT:
MR & MRS KNIGHTON

DATE: SEPT 2018 SCALE: 1 : 50 FORMAT: A1

DRAWN :	DRG NO: 1804 / 002	REVISION:
CHECKED:		
APPROVED:		Actual Size. 0 10mm