


## Site Layout Plan

Scale 1:500

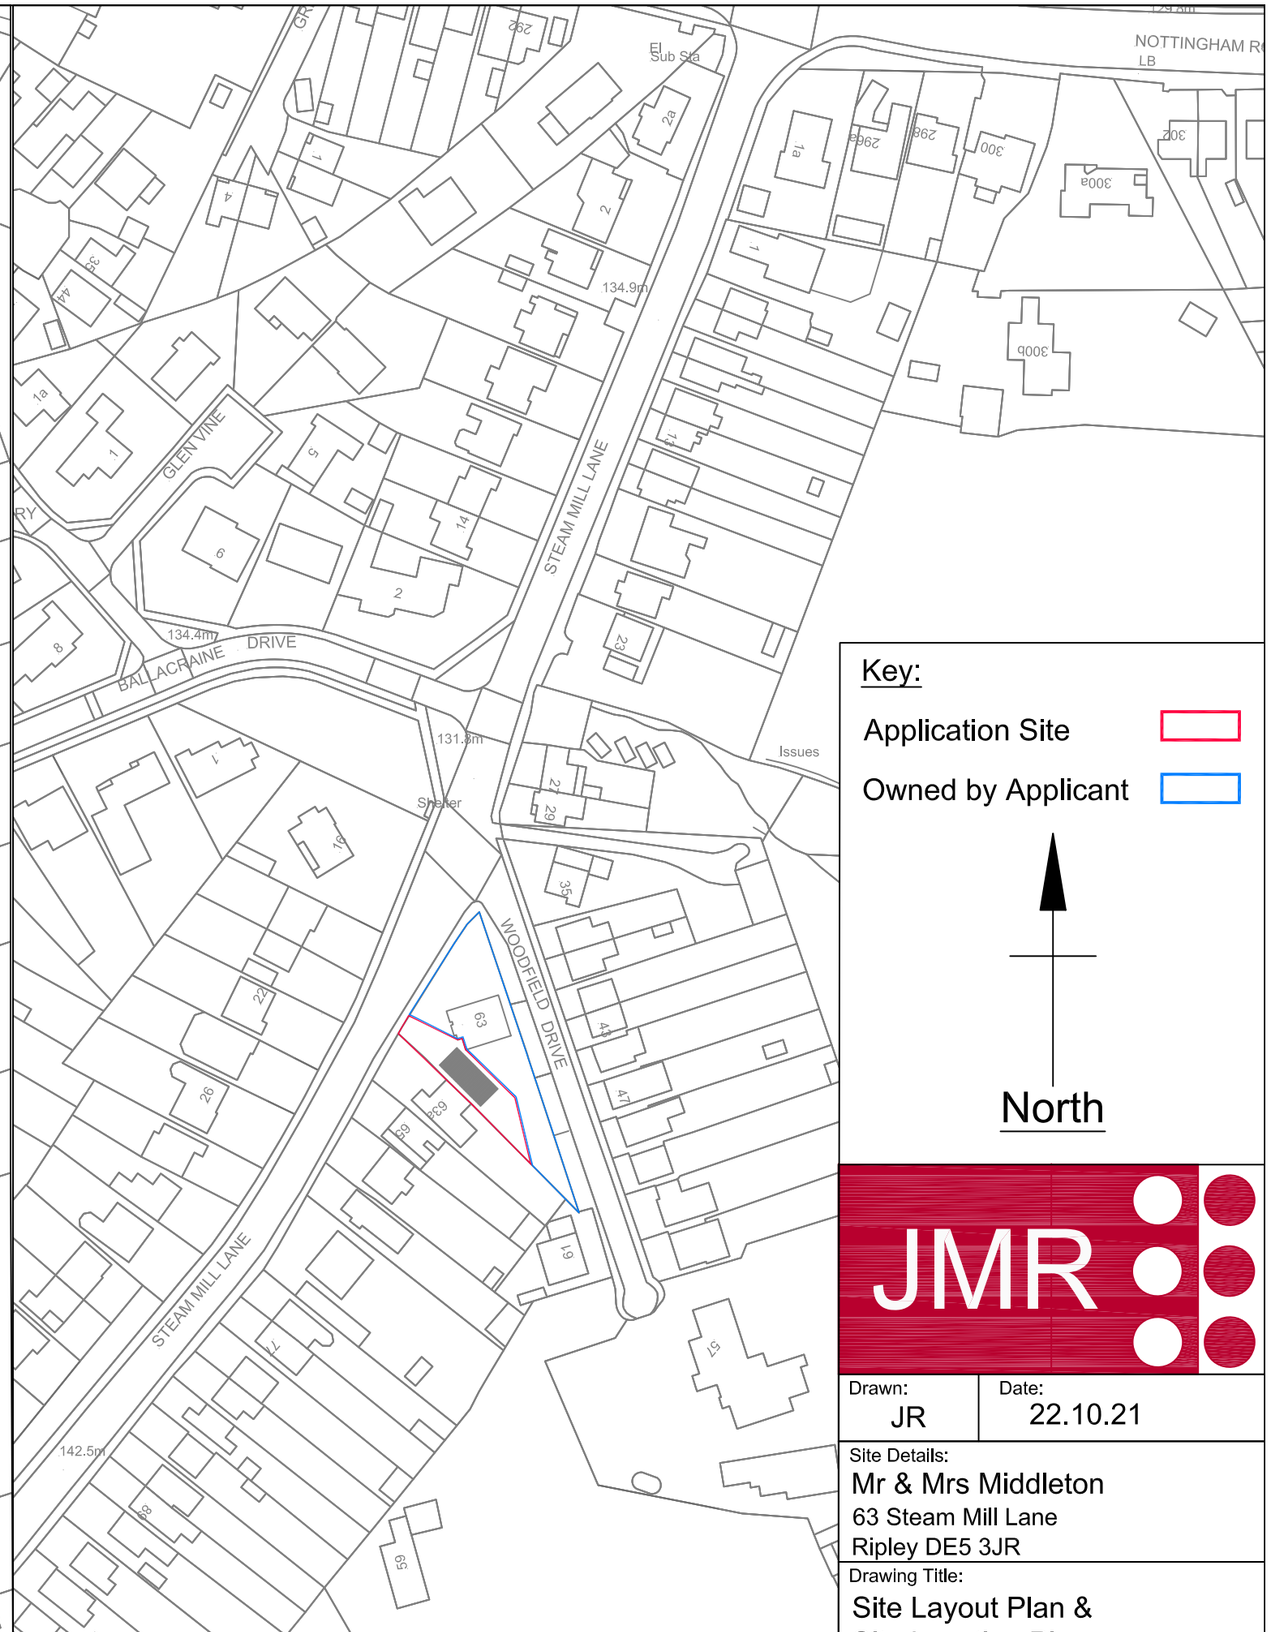


## Site Location Plan

Scale 1:1250

Key:

Application Site

Owned by Applicant

North

JMR

| Drawn: | Date: |
|---|---|
| JR | 22.10.21 |

Site Details:
Mr & Mrs Middleton
63 Steam Mill Lane
Ripley DE5 3JR

Drawing Title:
Site Layout Plan &
Site Location Plan

| Drawing Number: | Scale: | Size: |
|---|---|---|
| 035-A3-002 | Shown | A3 |