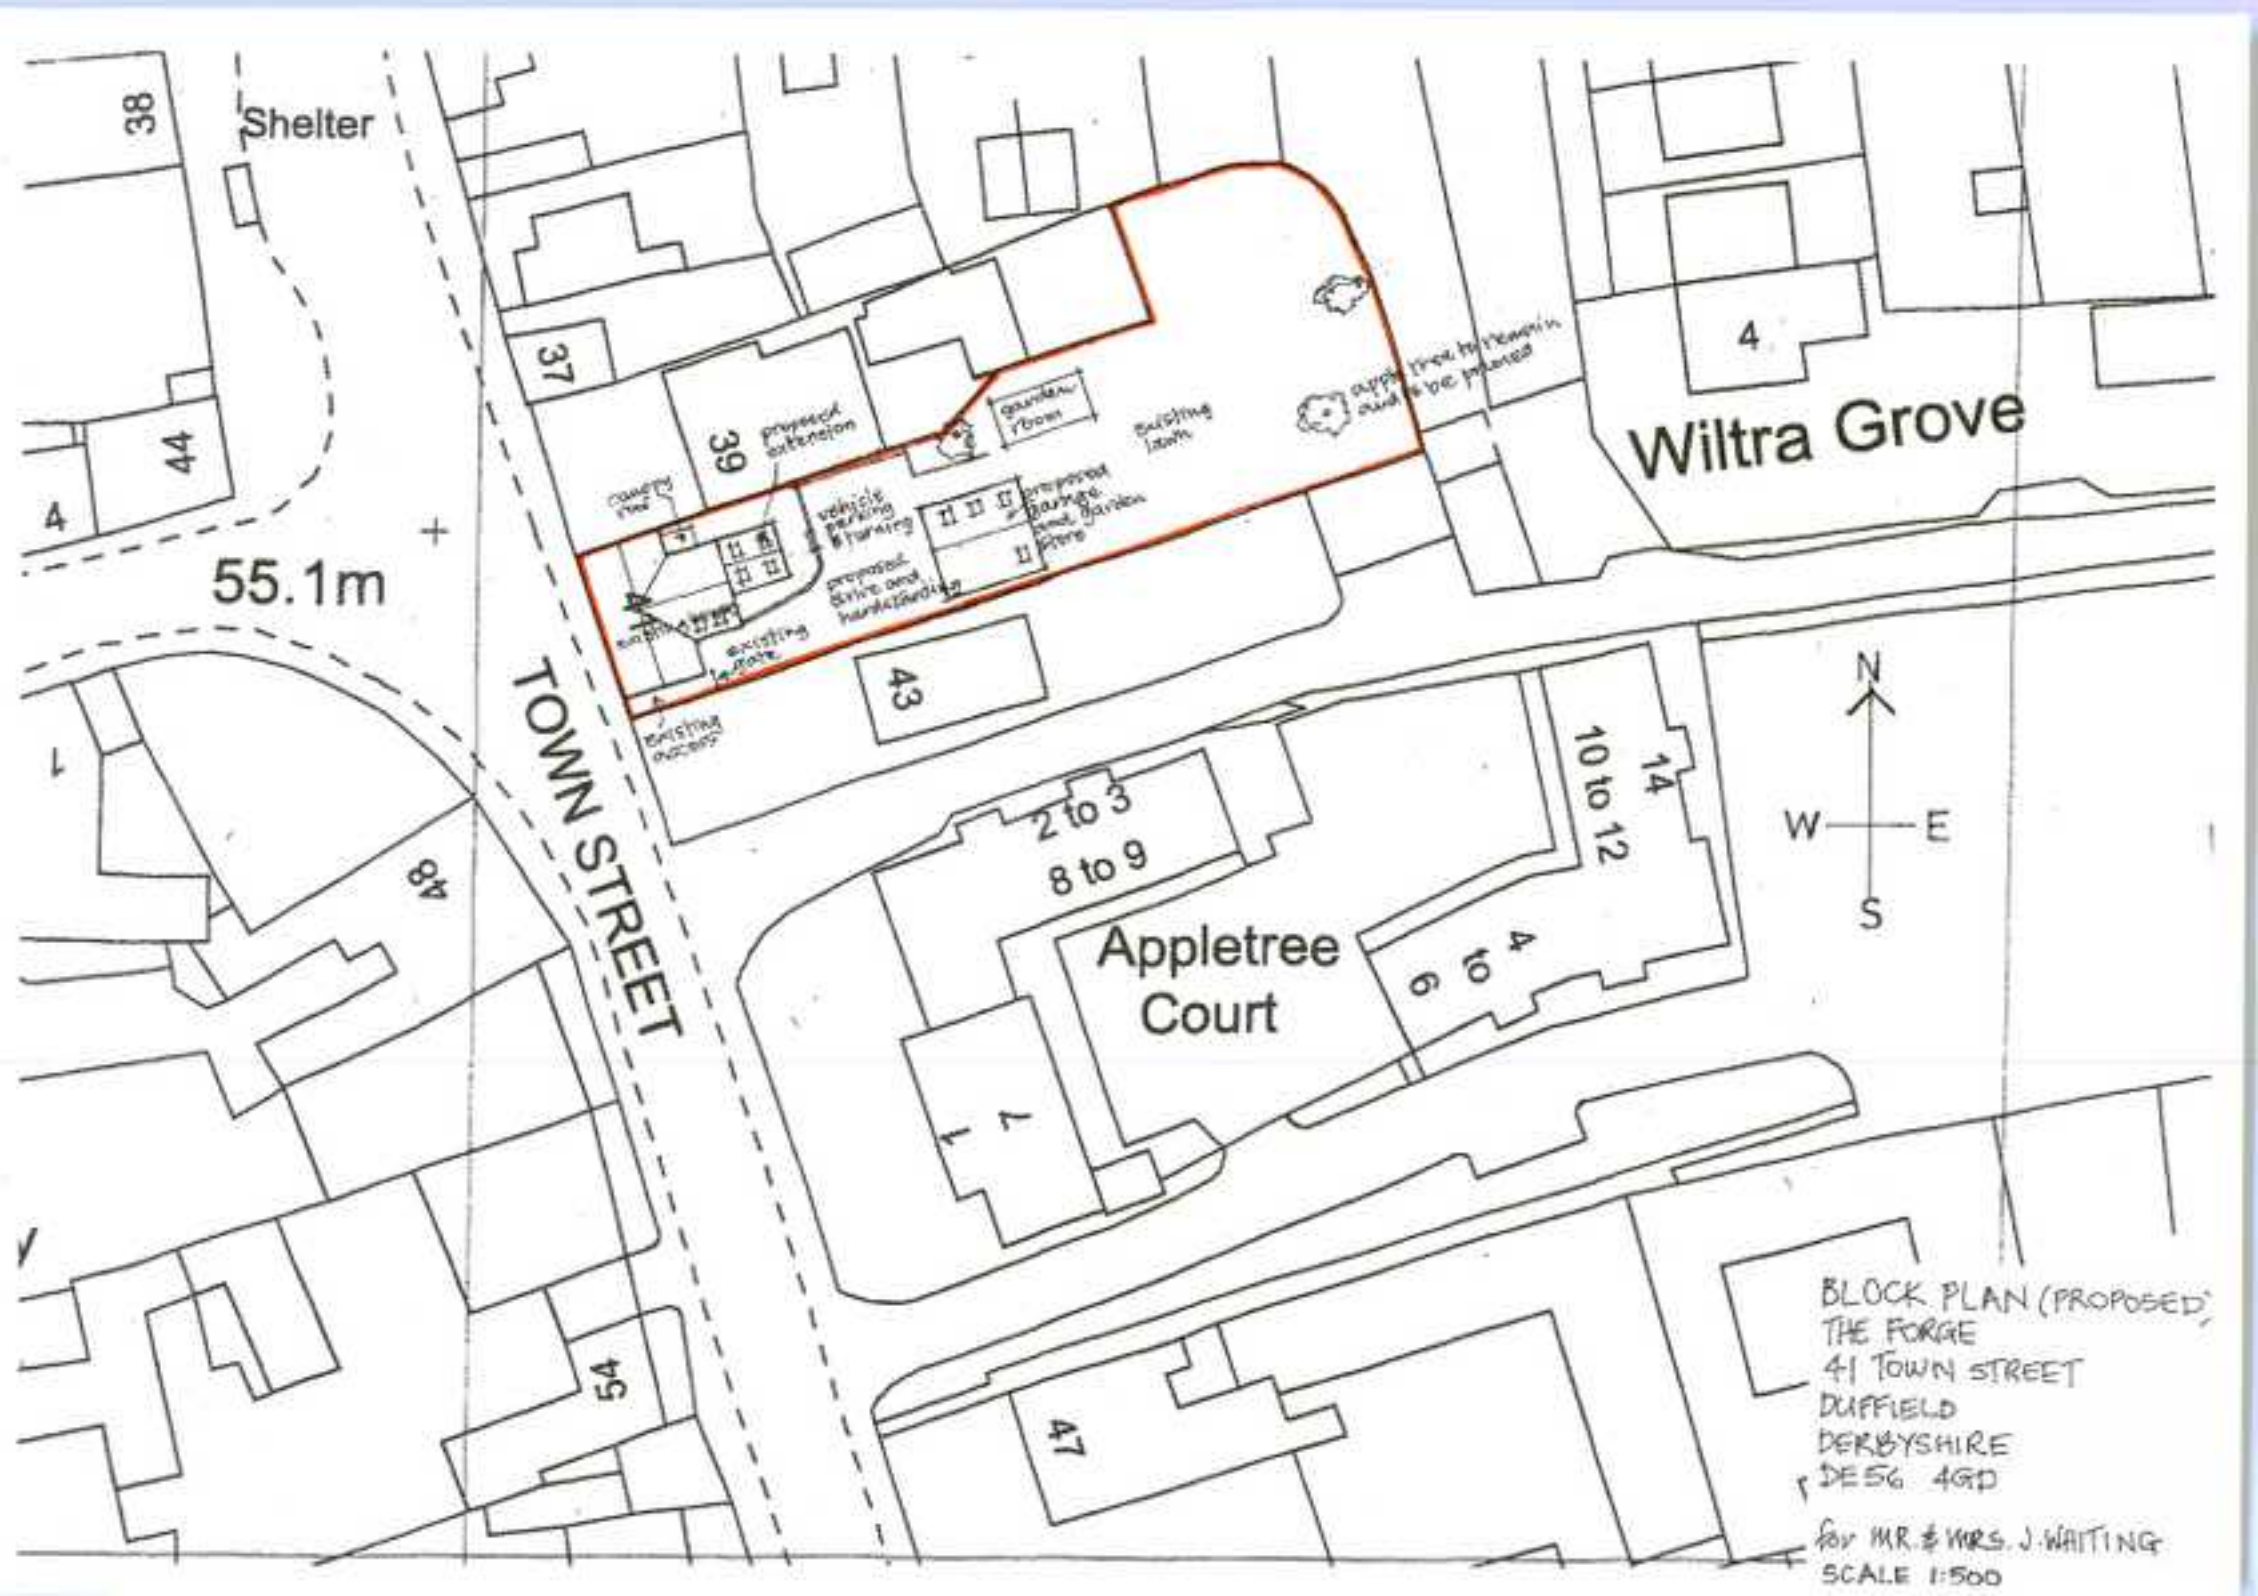

Shelter
38
37
39
44
4
55.1m
TOWN STREET
48
54
47
43
Wiltra Grove
4
Appletree Court
2 to 3
8 to 9
10 to 12
14
4 to 6
7
1
N
W
E
S
BLOCK PLAN (PROPOSED)
THE FORGE
41 TOWN STREET
DUFFIELD
DERBYSHIRE
DE56 4GD
for MR. & MRS. J. WAITING
SCALE 1:500