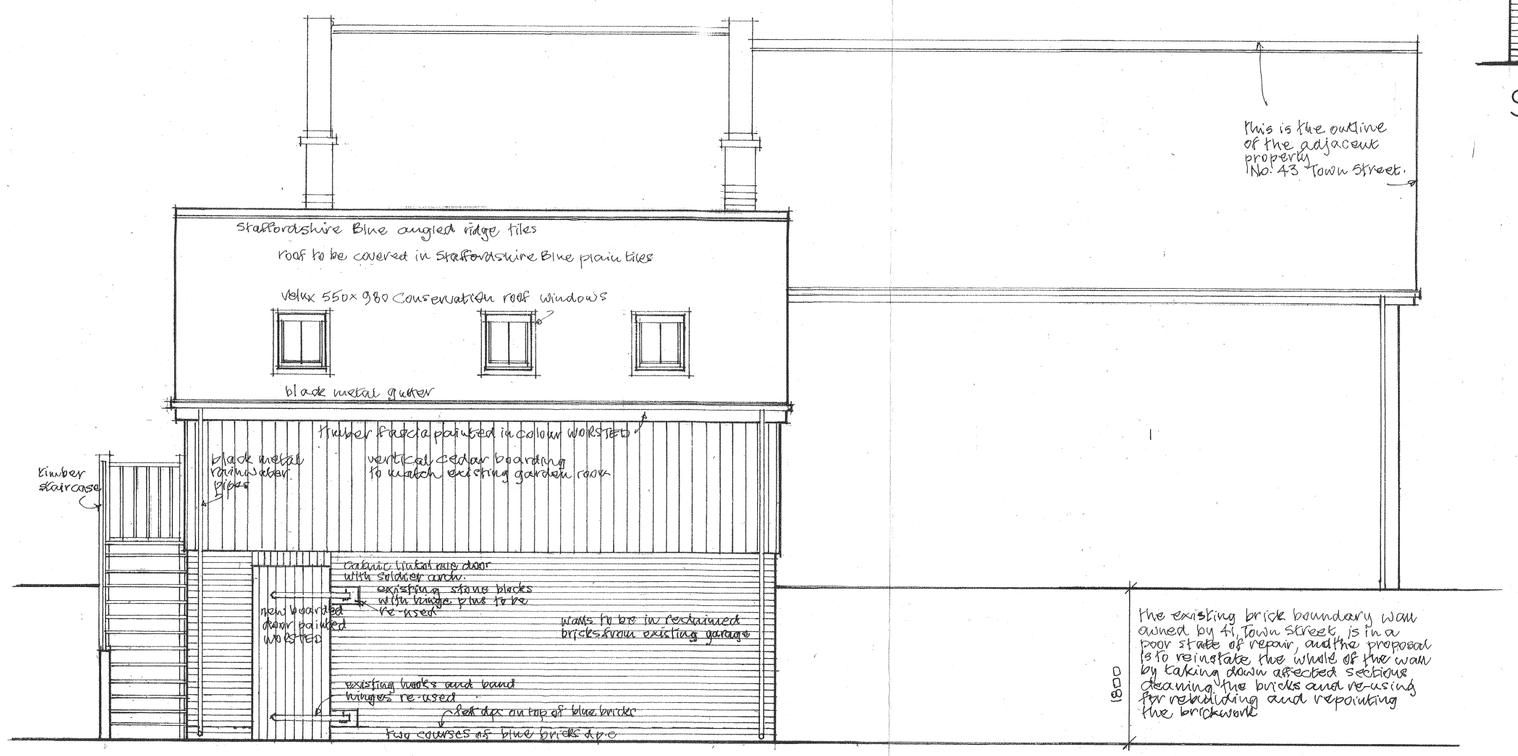

Side Elevation

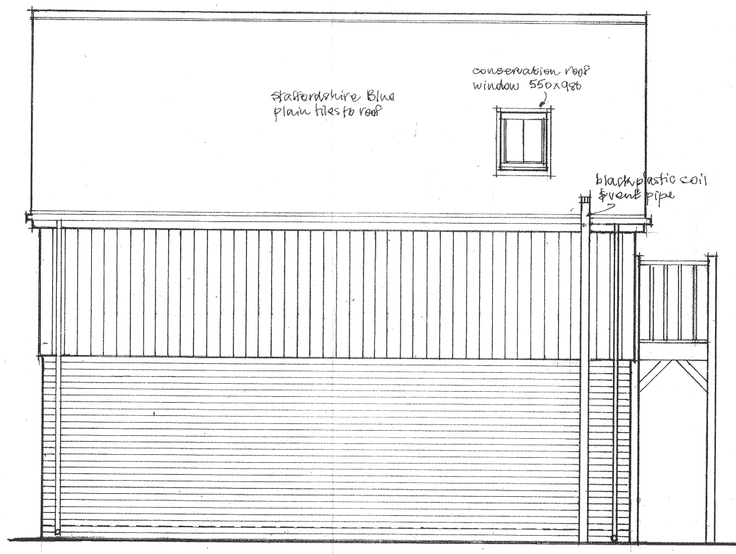

Side Elevation

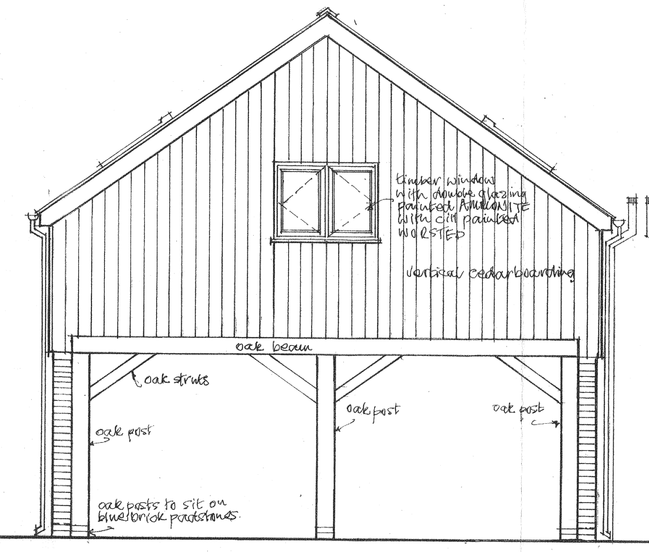

Front Elevation

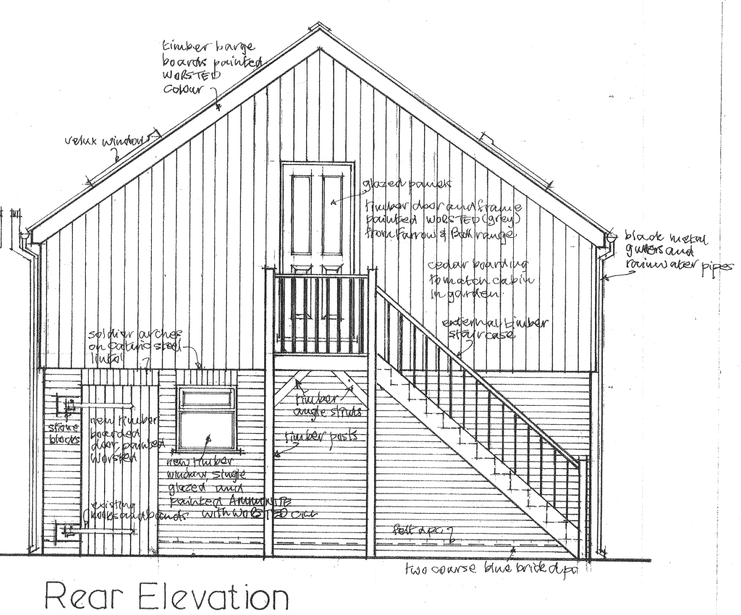

Rear Elevation

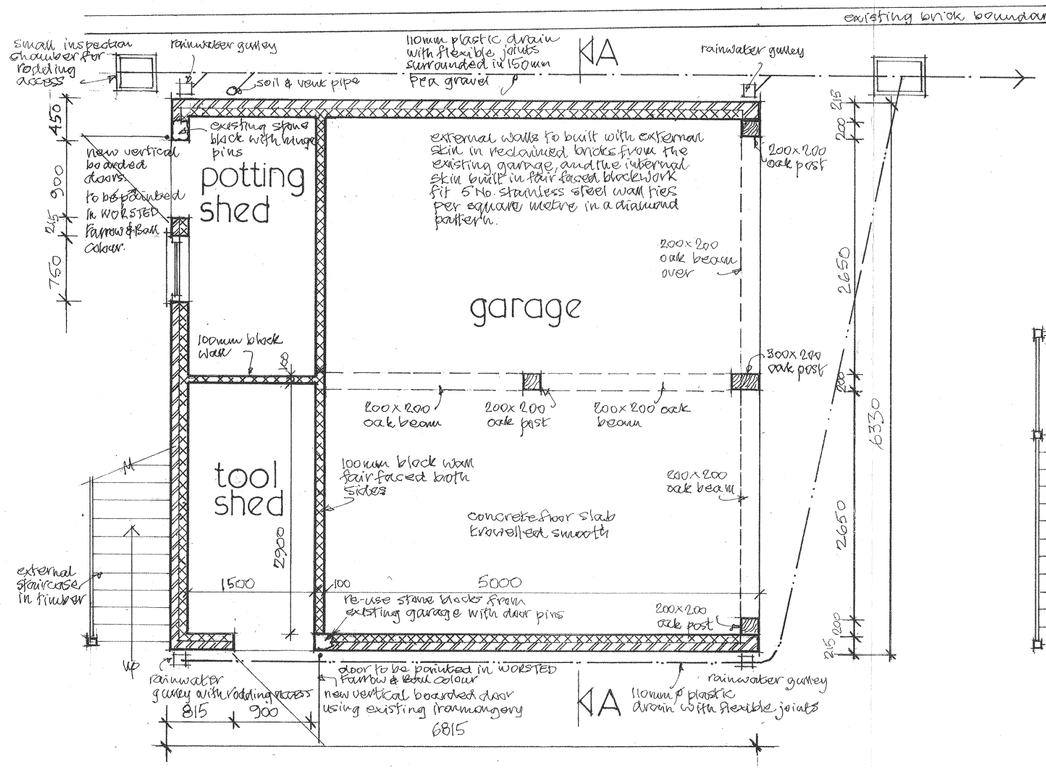

Ground Floor Plan

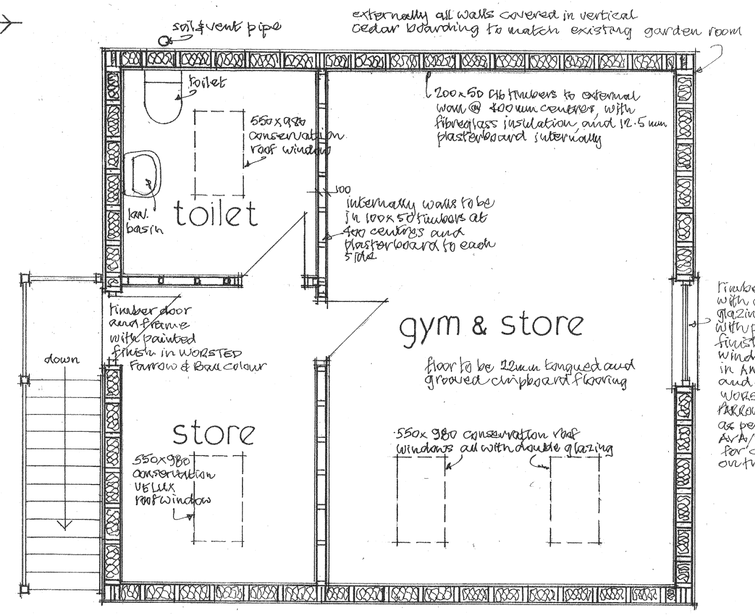

First Floor Plan

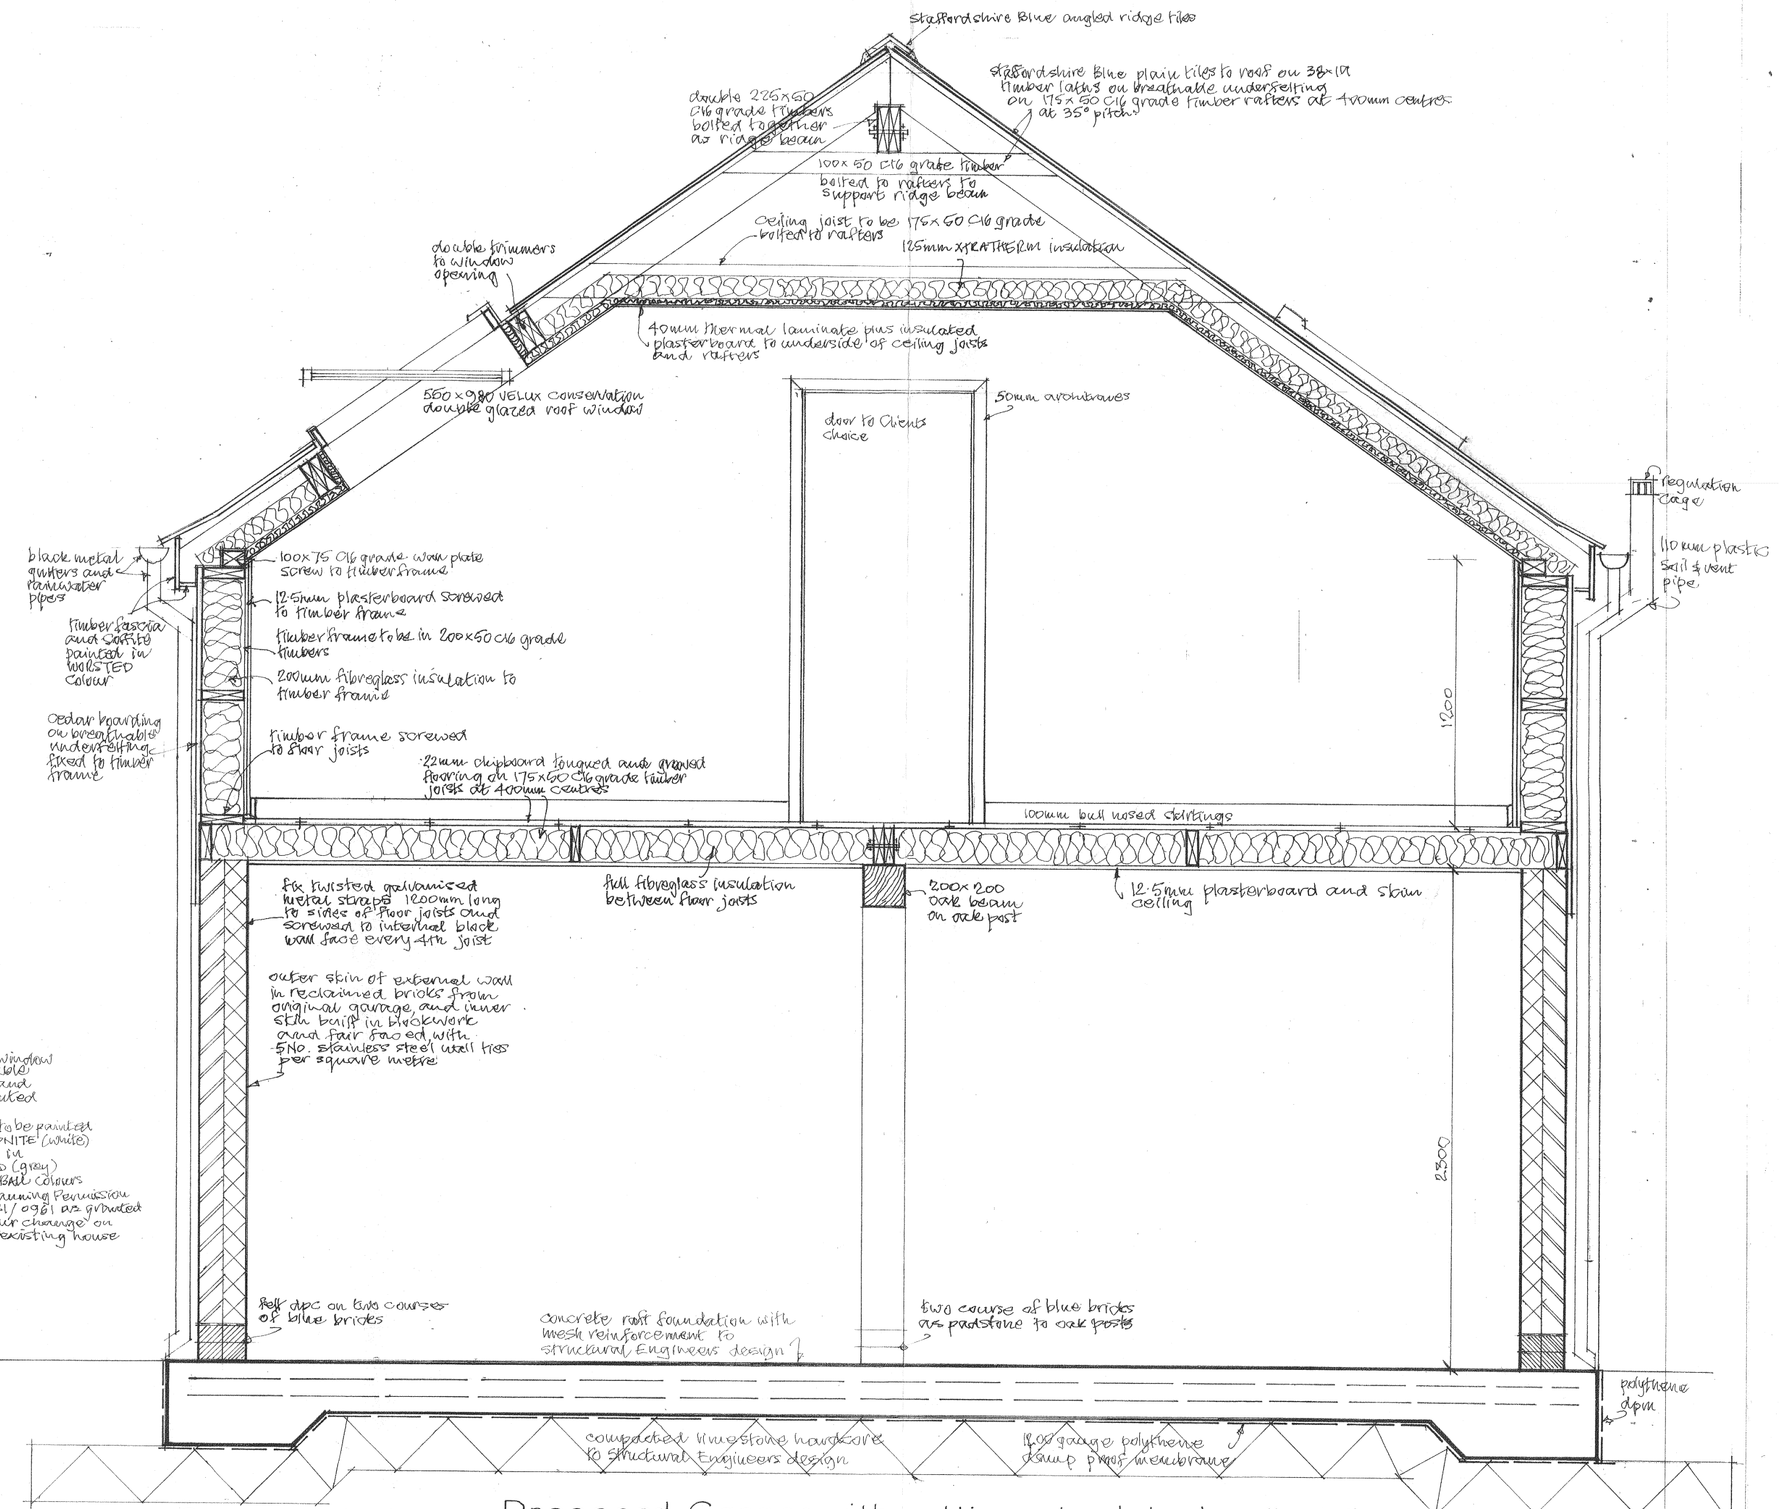

Section A-A

Proposed Garage with potting & tool shed & first floor usage at The Forge · 41 Town Street · Duffield · Derbyshire · DE56 4GD for Mr. & Mrs. J. Whiting.

scale 1:50 & 1:20 date November 2021

A. HUBBARD · BUILDER & DESIGNER
82, DERBY ROAD · HEANOR · DERBYSHIRE · DE75 7QJ
Tel: 01773 768893 Mobile 07545 945709