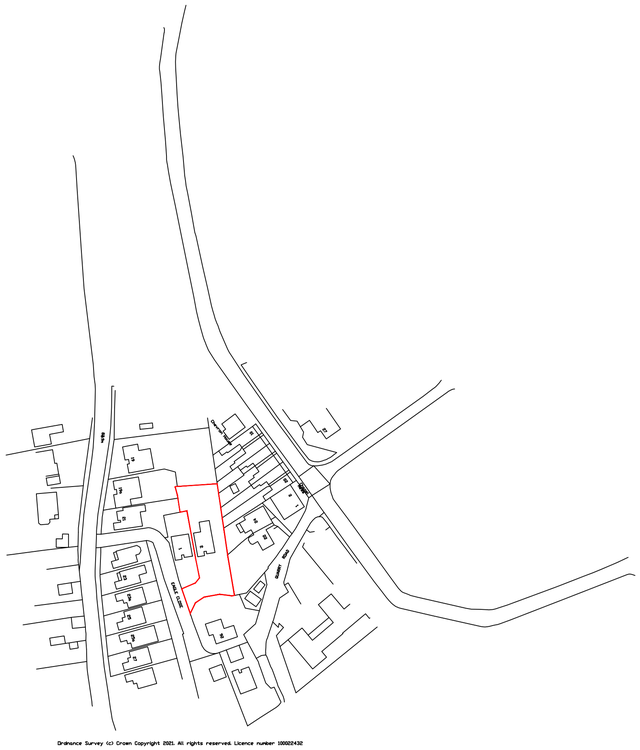

Location Plan

0 10 50 100 125
Metres at scale 1:1250



Block Plan

0 5 10 20 30 40 50
Metres at scale 1:500

Revisions:
-

Notes:
The copyright of this drawing belongs to Paul Hicking Associates and shall not be reproduced without their written consent.
Do not scale from this drawing.

12 Beaurepaire Crescent
Belper
Derbyshire
DE56 1HR
T : 07856 729813
E : paul@hicking.plus.com

Paul Hicking Associates

2 Eagle Close, Belper
Location and Block Plans as Proposed

Drawing No:	Revision:	Scale:	Status:
21102 - 02	-	1:1250 @ A1	Planning