

Rear Elevation

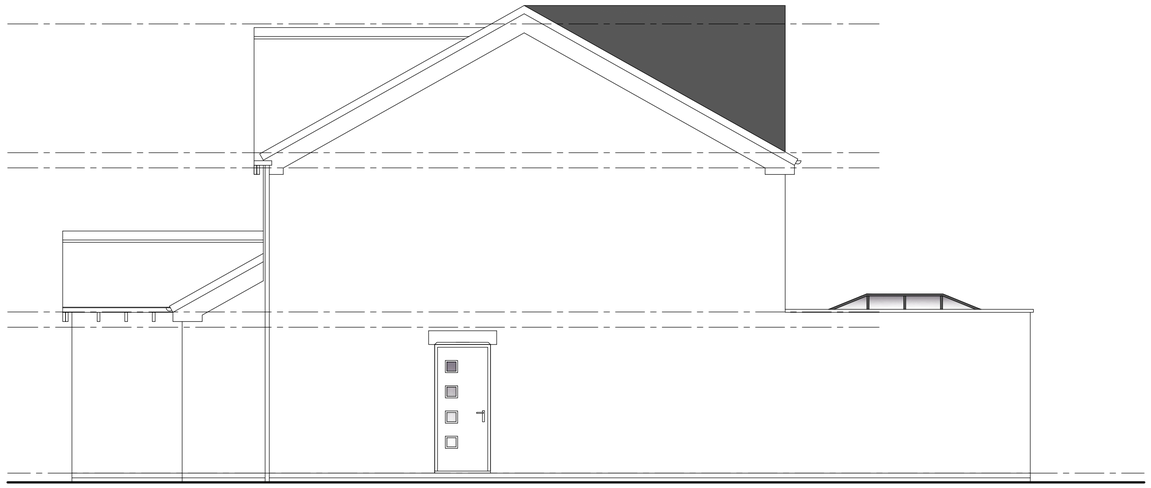

Side Elevation

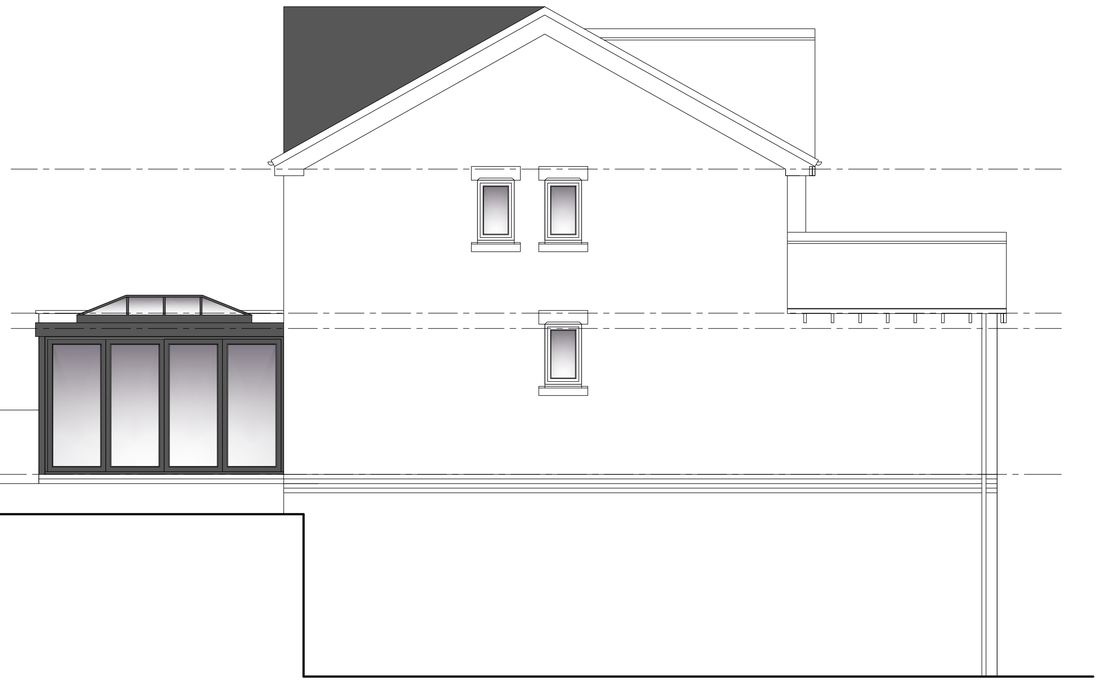

Side Elevation

0 0.5 1 2 3 4 5
Metres at scale 1:50

Revisions:
-

Notes:
The copyright of this drawing belongs to Paul Hicking Associates and shall not be reproduced without their written consent.
Do not scale from this drawing.

12 Beaurepaire Crescent
Belper
Derbyshire
DE56 1HR
T : 07856 729813
E : paul@hicking.plus.com

Paul Hicking Associates

2 Eagle Close, Belper
Elevations as Proposed

Drawing No:	Revision:	Scale:	Status:
21102 - 06	-	1:50 @ A1	Planning