


East Facing Elevation

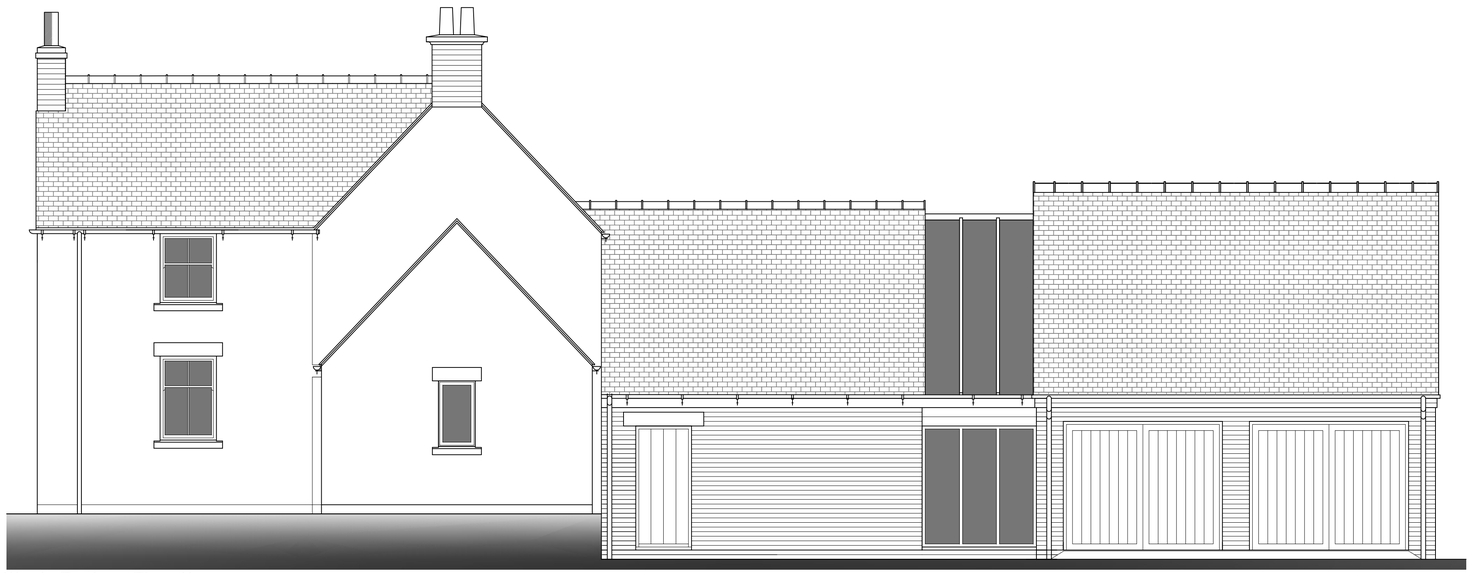

West Facing Elevation

Project.
The Homestead
Dalley Lane
Blackbrook

Title.
Extension&Alterations

Feature.
Elevations

Client.
Mr & Mrs Donnelly

Drawing No.
20714/A/8000b

Revision.

Scale
1;50 @ A1

Drawn
JML

gla
architecture
design + technology
Gino Lombardo Associates Ltd. 42 Friar Gate, Derby, DE1 1DA.
tel: 01332 342990 I email: mail@gla-ltd.co.uk.
web: www.gla-ltd.co.uk
© designs and details are copyright and cannot be used without permission