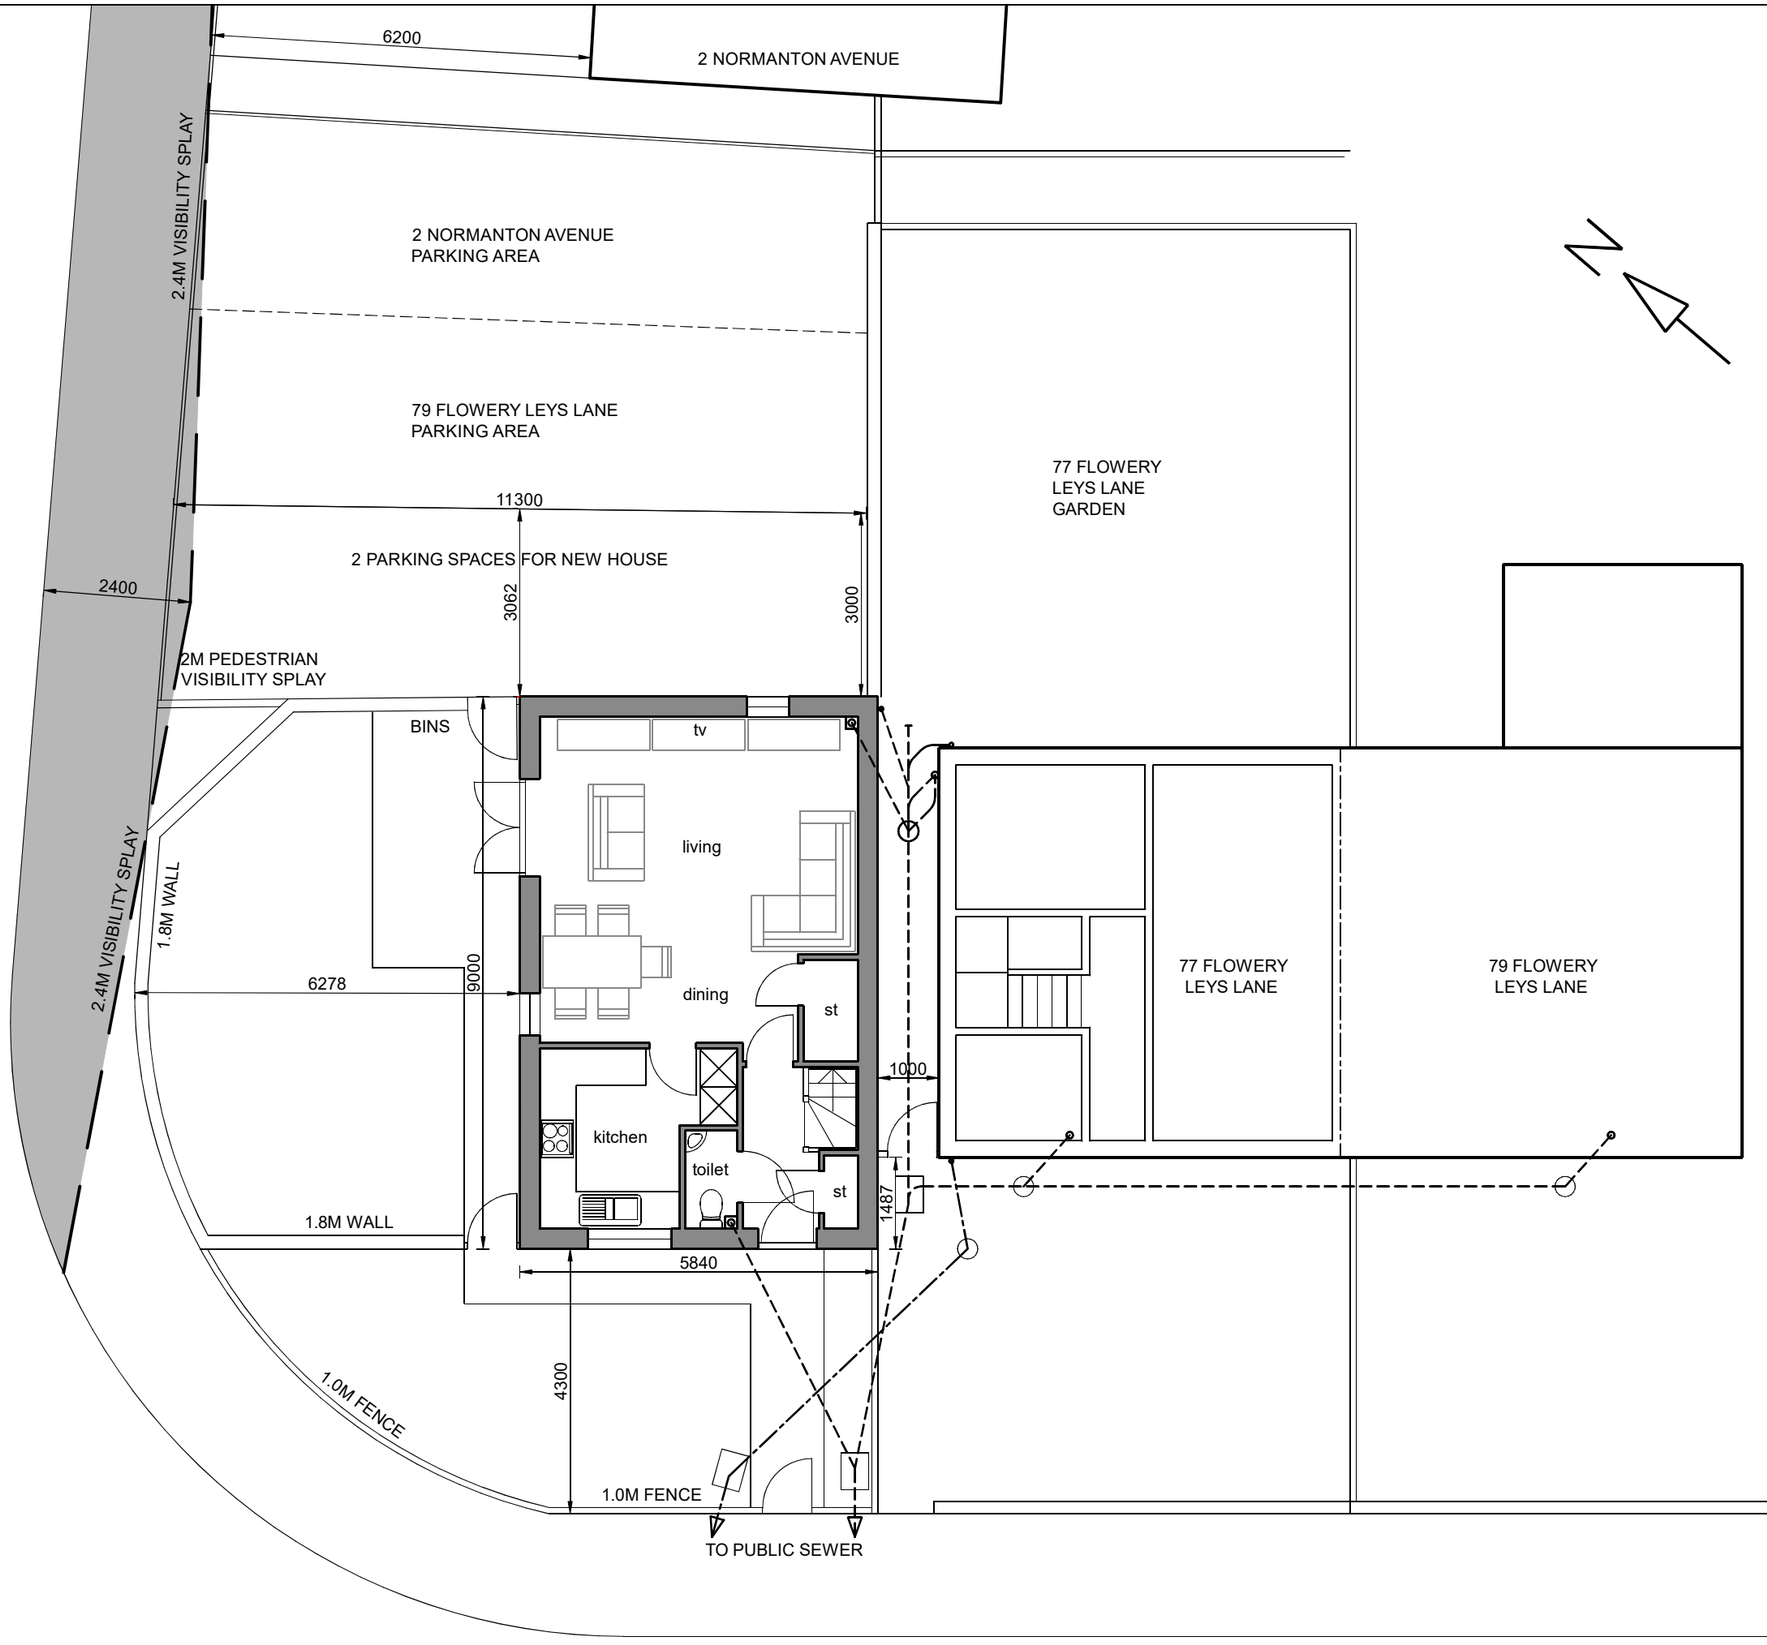

DRAWN	DM	DATE 30-7-2021
SIZE	A3	SCALE 1:100
NO.	DMA-098-005	REV C

SITE PLAN
AS PROPOSED

PROPOSED NEW HOUSE
ADJACENT 77 FLOWERY LEYS
LANE ALFRETON

DARREN MAYNER
ARCHITECTURE

54 ROWTHORNE AVENUE
SWANWICK ALFRETON
DE55 1RZ 01773 602082
www.mayner-architecture.co.uk

REV	DATE	BY	DESCRIPTION
C	6-12-2021	DM	PARKING TO FRONT OF EXISTING HOUSE REMOVED
B	16-11-2021	DM	NEW HOUSE MOVED FURTHER BACK FROM FLOWERY LEYS LANE. CAR PARK SPACES SHOWN TO FRONT OF EXISTING HOUSE. 1.8M HIGH BOUNDARY FENCE CHANGED TO 1.8M WALL TO GARDEN
A	12-10-2021	DM	LOCATION AND LENGTH OF PARKING SPACES AND VISIBILITY SPLAY INDICATED