



SOUTH EAST ELEVATION

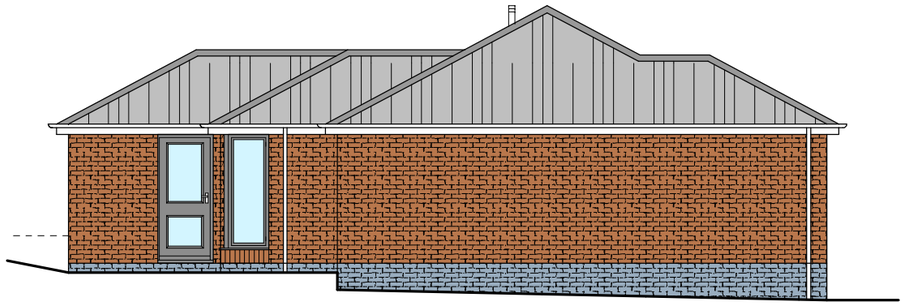

NORTH WEST ELEVATION



SOUTH WEST ELEVATION

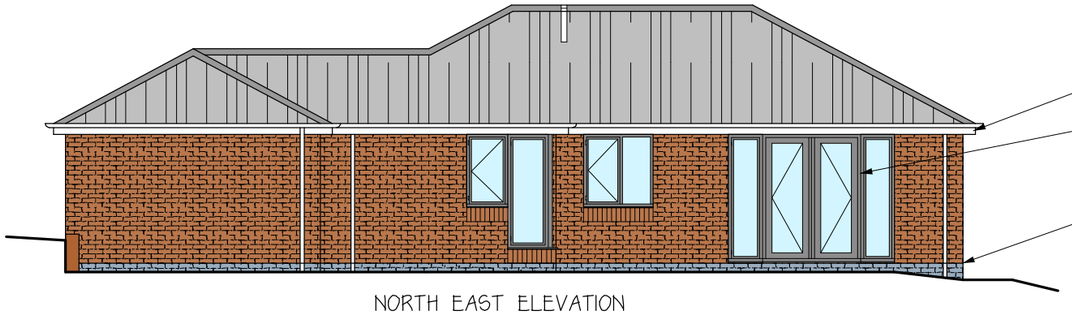

NORTH EAST ELEVATION

SLATE GREY FORTECRETE GEMINI ROOF TILES.

CARLTON HEATHER SANDFACED FACING BRICKS.


RETAINING WALL TO FRONT & REAR ELEVATIONS.

DERBYSHIRE SANDSTONE COLOUR CILLS TO FRONT ELEVATION.

WHITE PVC FASCIA.

SLATE GREY PVC WINDOWS AND DOORS.

FLOOR LEVEL

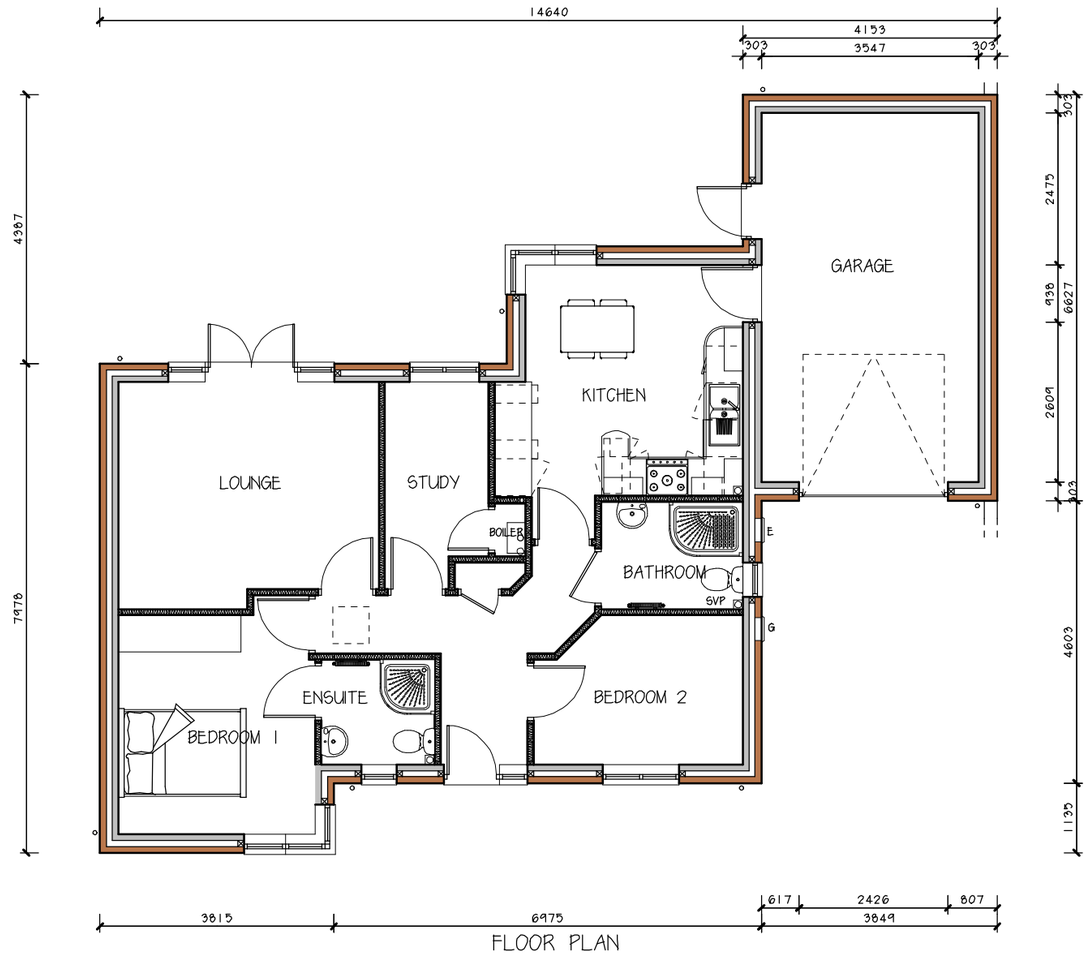

FLOOR PLAN

Paper size A3

THG
DEVELOPMENTS LIMITED
51 Crystal Close
Mickleover
Derby
DE3 0BP
t: 01332 516363
m: 07976 954 365
e: info@thgbuild.com

CLIENT
MR & MRS BRADSHAW
67 OVER LANE, BELPER, DERBYS

PROJECT
PROPOSED GARAGE CONVERSION

DRAWING
EXISTING LAYOUT & ELEVATIONS

DRG. No	REVISION
01141 01	A
SCALE: 1:100	DATE: 11/8/2021