

North
1 : 100

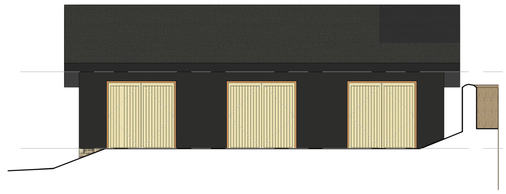

Garage Elevation 1
1 : 100

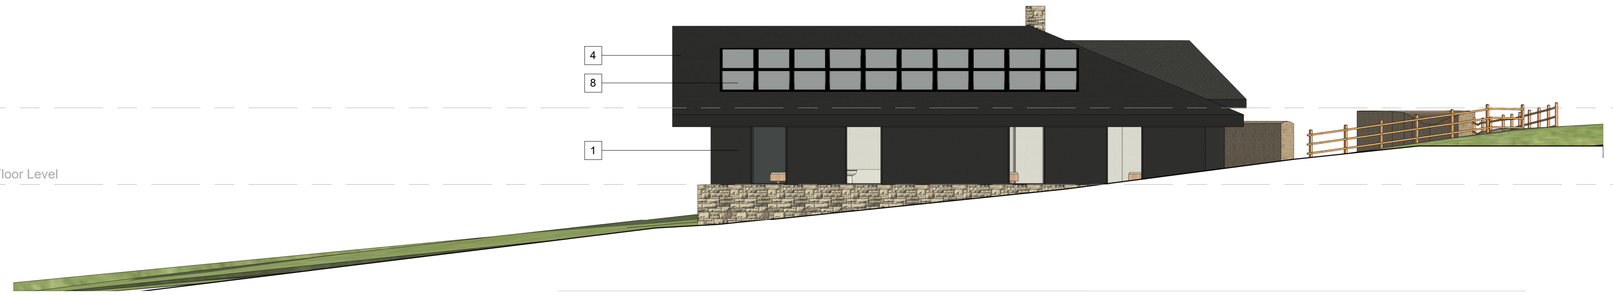

East
1 : 100

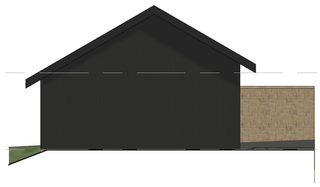

Garage Elevation 2
1 : 100



South
1 : 100

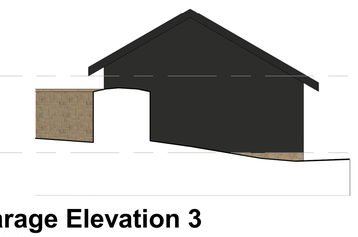

Garage Elevation 3
1 : 100

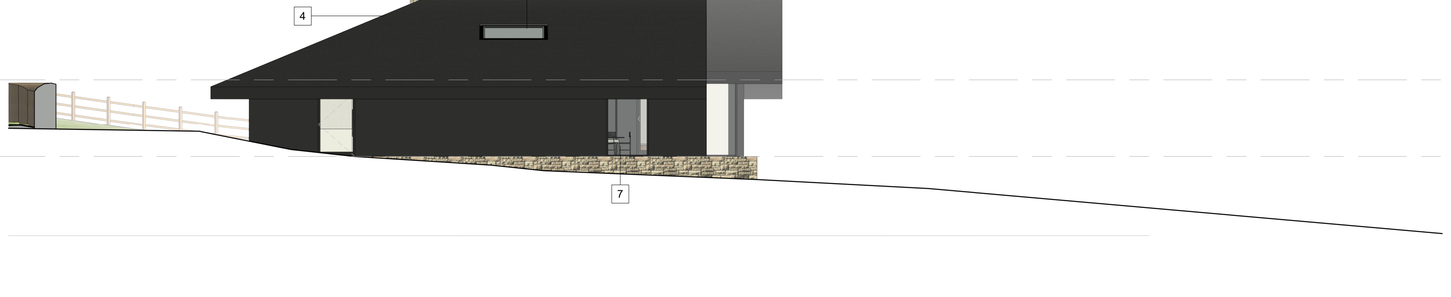

West
1 : 100



Garage Elevation 4
1 : 100

PLANNING MATERIAL KEY

1	Treated vertical Timber Cladding	4	Slate roof tiles	7	Black aluminium window
2	Black aluminium sliding door	5	Coursed stone	8	Solar Array
3	CoreTen Glazing reveal	6	Low profile roof light	9	ALuminium coping

MHA
MANNING HOLDEN ARCHITECTS

PROJECT
Land adjacent old School
shottle

SHEET
Elevations

CLIENT

Date	Project number	Scale (@ A1)
04.06.2021	240	As indicated

Drawn by	DRAWING NUMBER	REV
Author	A104	

Checked by
Checker

23/10/2021 12:17:18