
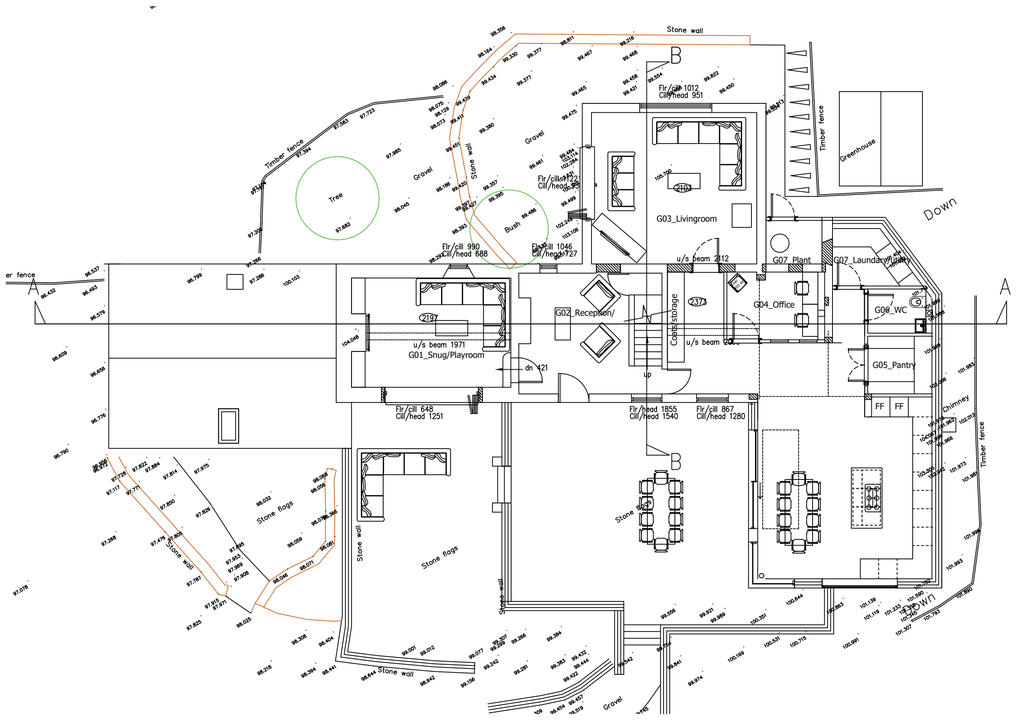


GROUND FLOOR PLAN

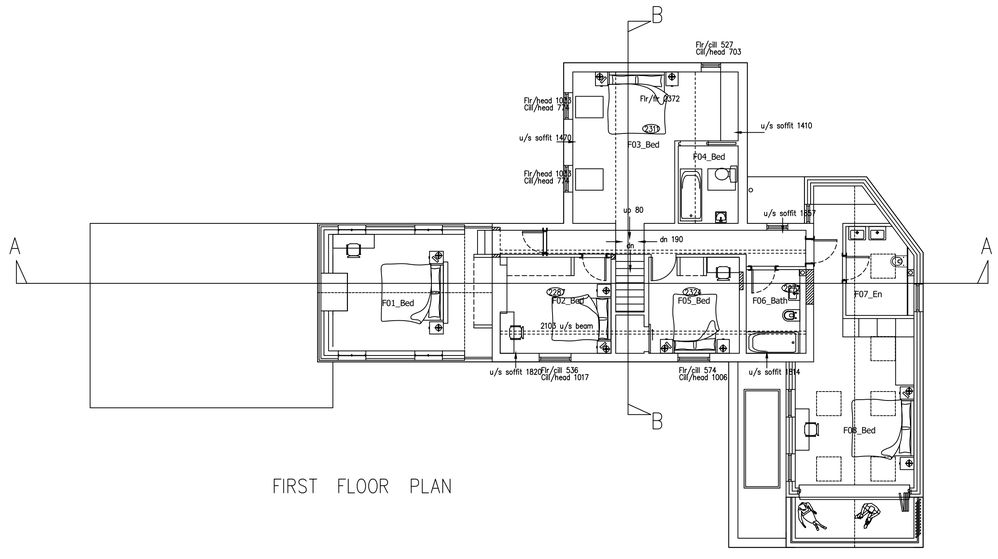

FIRST FLOOR PLAN

BULLS FARM, LUMB LANE,
BLACKBROOK, BELPER,
DERBYSHIRE DE56 2DB

SCALE 1:100
SCALE 1:1

0m 1m 2m 4m 6m 8m 10m
0m 10mm 20mm 40mm 60mm 80mm 100mm

N

THE CONTRACTOR MUST VERIFY ALL DIMENSIONS ON SITE BEFORE MAKING SHOP DRAWINGS OR COMMENCING WORK OF ANY KIND.
NO DIMENSIONS TO BE SCALED FROM THIS DRAWING.

REV.	DATE	REVISION
-	18.06.2021	First Issue
A	17.08.2021	Updates to Client comments
B	30.11.2021	Updates to Client comments

PLANNING

Ar

PROJECT:
Bulls Farm
Lumb Lane
Belper

CLIENT:
Mr and Mrs Wilson

DRAWING:
Proposed Floor Plans

DRAWING No.: E20-12_GAP00

REV: B

SCALE: 1:100@A1

DRAWN: ar DATE: 18.06.21

CHECKED: ar DATE:

T:01543 323063 M:07830452312
E-mail: alistair@ar-architects.co.uk

©COPYRIGHT EXISTS ON THE DESIGNS AND INFORMATION SHOWN ON THIS DRAWING