SCALE 1:100
SCALE 1:1

0m 1m 2m 4m 6m 8m 10m
0m 10mm 20mm 40mm 60mm 80mm 100mm


N

THE CONTRACTOR MUST VERIFY ALL DIMENSIONS ON SITE BEFORE MAKING SHOP DRAWINGS OR COMMENCING WORK OF ANY KIND.
NO DIMENSIONS TO BE SCALED FROM THIS DRAWING.


REV.	DATE	REVISION
A	18.06.2021	First Issue
A	03.10.2021	Updates to Client Comments
B	30.11.2021	Updates to Client Comments



SOUTH ELEVATION

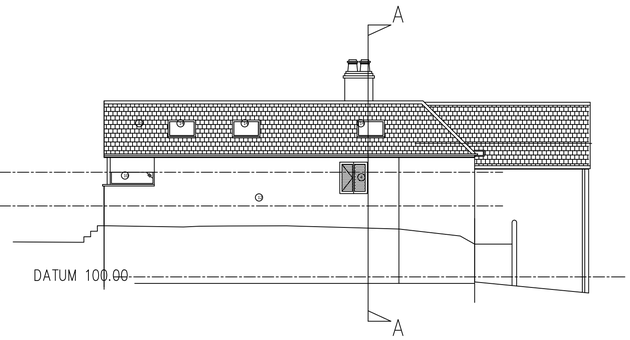


EAST ELEVATION

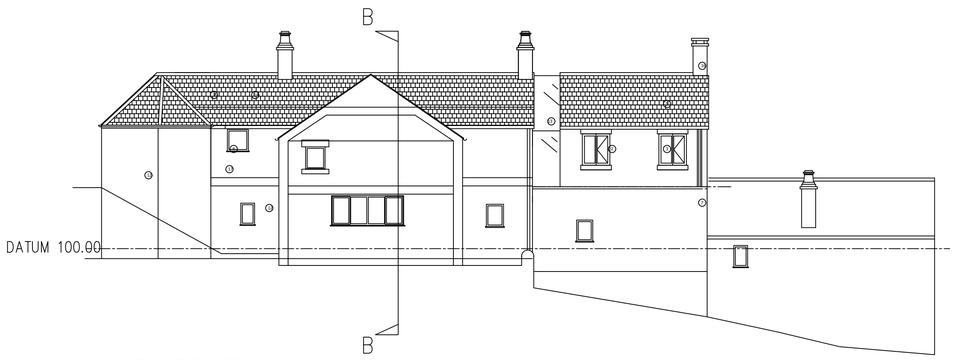

NORTH ELEVATION



WEST ELEVATION

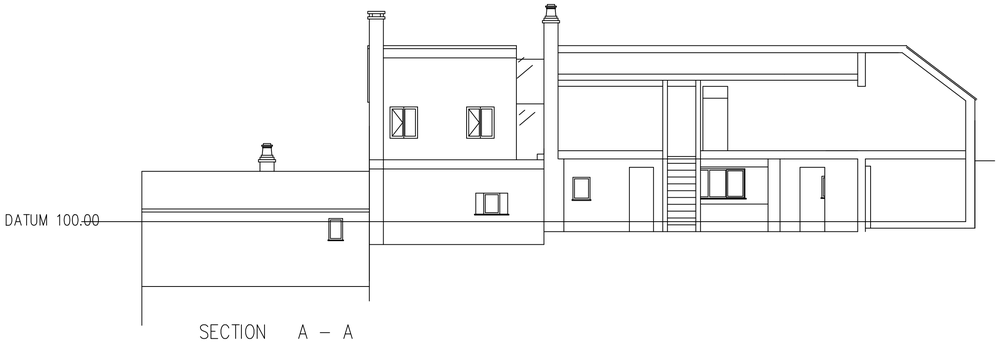

SECTION A – A



SECTION B – B

1. New Aluminum bi fold doors
2. First Floor extension - Red brick to match existing with stone window details to match
3. New Aluminium PPC windows
4. Replacement timber double glazed windows
5. reuse existing tiles from existing roof
6. external lighting Black IP65 rated
7. Zinc Gutters and RWP
8. Remove Existing Chimney
9. drystone walling to ground floor with parapet
10. glass balustrade
11. hardwood canopy post
12. Masonry to match existing - Flemish bond to match existing house
13. Glazed connection
14. Conservation Rooflight
15. Plain clay roof tiles to match existing
16. Stone Chimney and gable
17. Flat roof
18. Reconstituted stone coping
19. modern flat Rooflight

PLANNING

PROJECT:
Bulls Farm
Lumb Lane
Belper

CLIENT:
Mr and Mrs Wilson

DRAWING:
Proposed Elevations

DRAWING No.: E20-12_ELE00
REV: B

SCALE: 1:100@A1
DRAWN: ar DATE: 18.06.21
CHECKED: ar DATE:

T:01543 323063 M:07830452312
E-mail: alistair@ar-architects.co.uk
©COPYRIGHT EXISTS ON THE DESIGNS AND INFORMATION SHOWN ON THIS DRAWING