SCALE 1:100
SCALE 1:1

0m 1m 2m 4m 6m 8m 10m
0m 10mm 20mm 40mm 60mm 80mm 100mm


N

THE CONTRACTOR MUST VERIFY ALL DIMENSIONS ON SITE BEFORE MAKING SHOP DRAWINGS OR COMMENCING WORK OF ANY KIND.
NO DIMENSIONS TO BE SCALED FROM THIS DRAWING.


REV.	DATE	REVISION
A	18.06.2021	First Issue




SOUTH ELEVATION

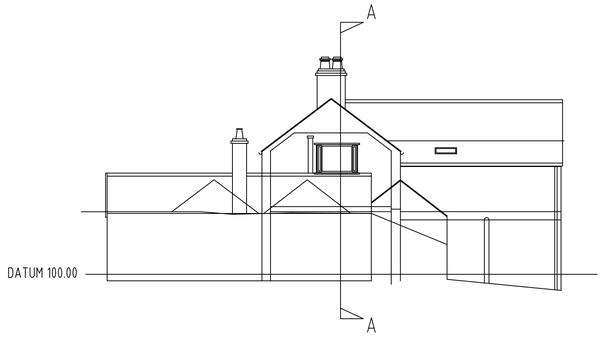


EAST ELEVATION

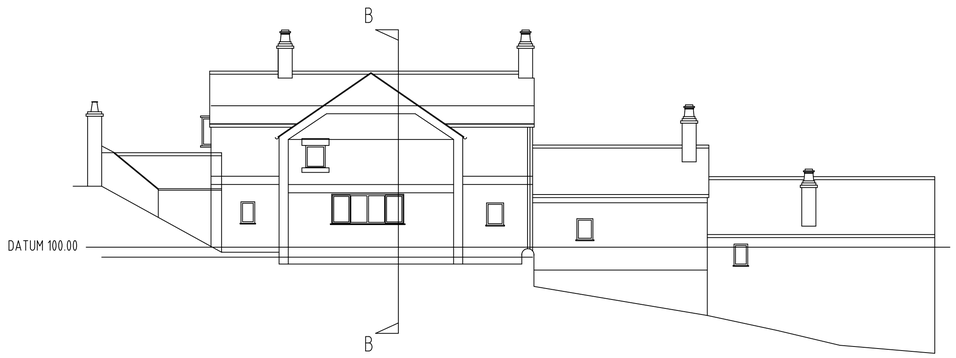


NORTH ELEVATION

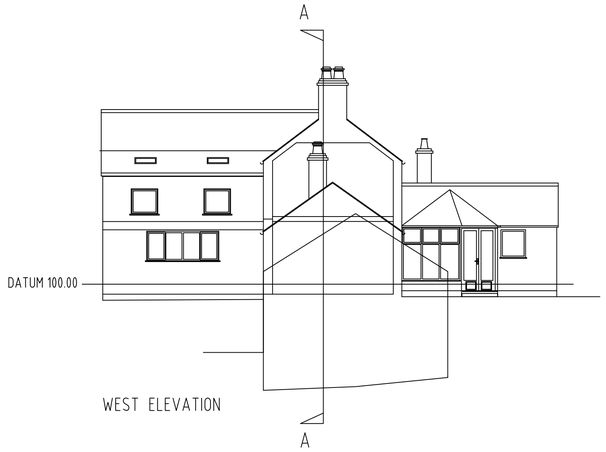

WEST ELEVATION

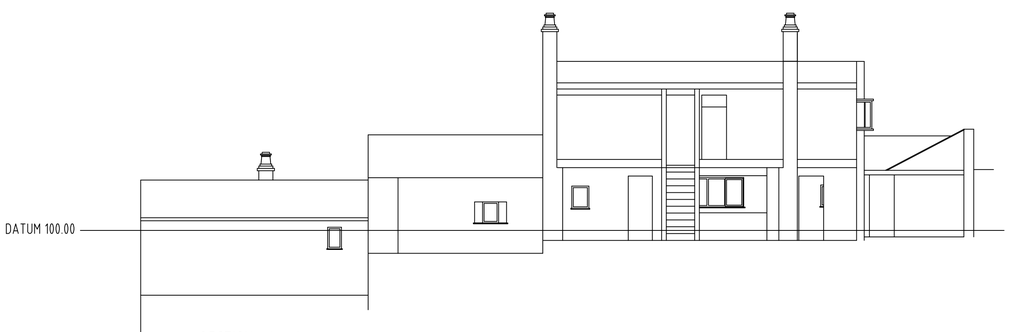

SECTION A - A

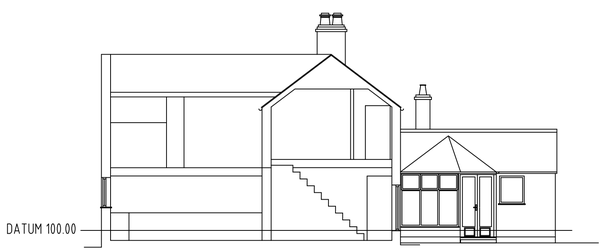

SECTION B - B

PLANNING

Ar

PROJECT:
Bulls Farm
Lumb Lane
Belper

CLIENT:
Mr and Mrs Wilson

DRAWING:
Existing Elevations

DRAWING No.: E20-12_EXELE00
REV: -

SCALE: 1:100@A1
DRAWN: ar DATE: 18.06.21
CHECKED: ar DATE:

T:01543 323063 M:07830452312
E-mail: alistair@ar-architects.co.uk
©COPYRIGHT EXISTS ON THE DESIGNS AND INFORMATION SHOWN ON THIS DRAWING