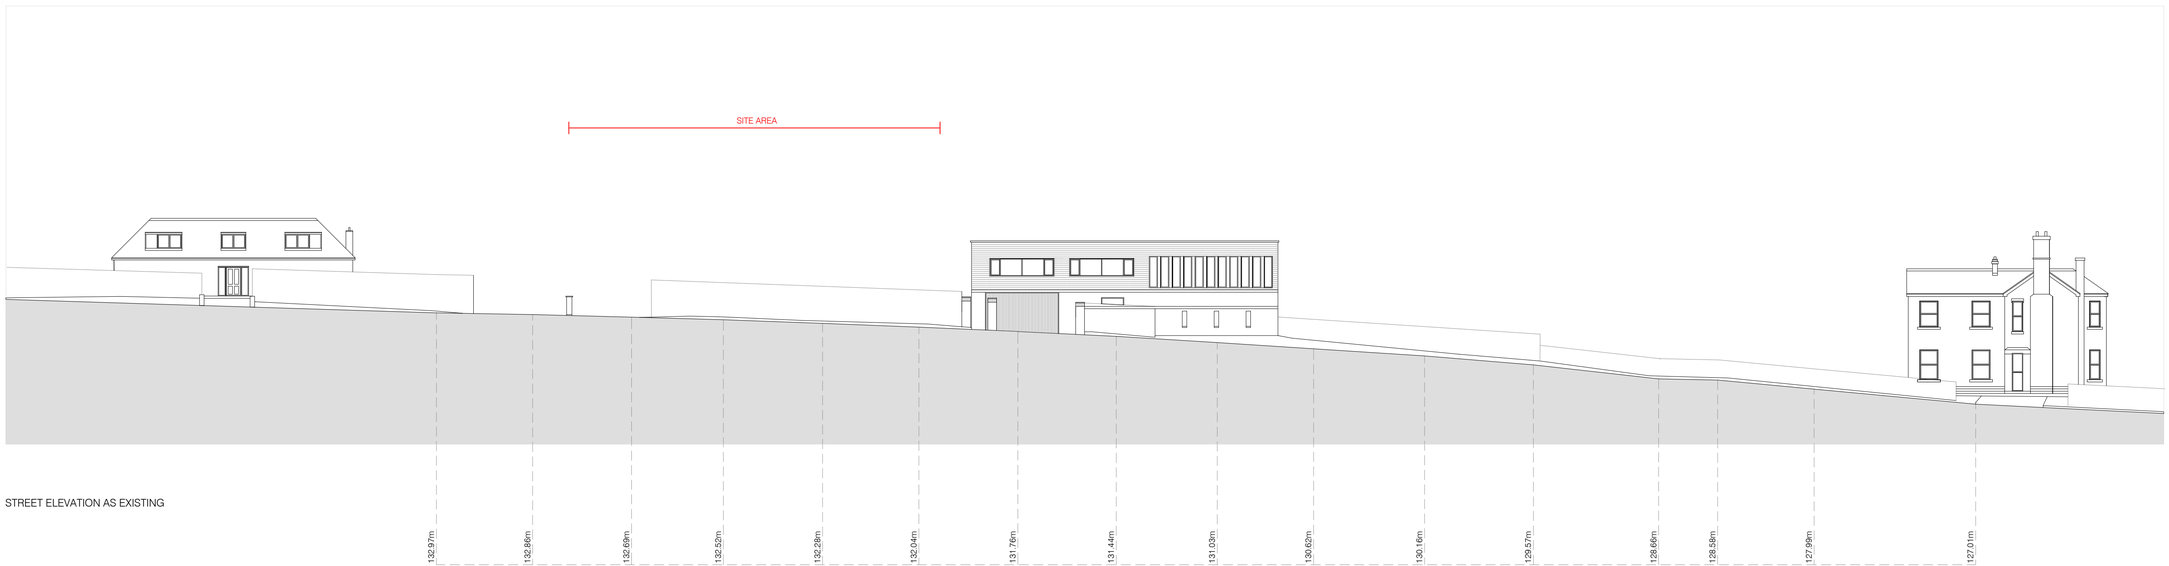

STREET ELEVATION AS EXISTING

0mm 200 400 600



STREET ELEVATION AS PROPOSED

P4	Amendments to eaves and ridge height made, to address further comments from planners	20-08-21	PM	MM
P3	Amendments to eaves and ridge height made, to address planners comments	08-03-21	PM	MM
P2	Issued for Planning	03-11-20	PM	MM
P1	First issue	16-10-20	PM	MM

MATTHEW MONTAGUE ARCHITECTS

The Cheese Factory . Longford Lane . Longford . Ashbourne . Derbyshire . DE6 3DT

Tel: 01335 330510 . info@matthewmontague.co.uk . www.matthewmontague.co.uk

Land Adjacent to the White House
Windley Lane, Belper, Derbyshire, DE56 2LP

Street Elevation as Existing & Proposed

MMA PROJECT REF	SCALE@	PAPER SIZE	DRAWN BY
1731	1:200	A1	PM

PROJECT	ORIGINATOR	ZONE	LEVEL	TYPE	ROLE	NUMBER
WIN	MMA	Z1	XX	DR	A	02011

STATUS	SUITABILITY DESCRIPTION
D5	ISSUED FOR PLANNING

REVISION	REVISION DESCRIPTION
P4	PRELIMINARY

This document is copyright of Matthew Montague Architects. If in doubt ASK. Drawing measurements shall not be obtained by scaling. Verify all dimensions prior to construction. Immediately report any discrepancies on this document to the Architect. This document shall be read in conjunction with associated models, specifications and related consultants documents.