
GENERAL NOTES

NO DIMENSIONS TO BE SCALED OFF THIS DRAWING.

ALL DIMENSIONS ARE IN MILLIMETRES UNLESS NOTED OTHERWISE.


ALL LEVELS ARE IN METRES UNLESS NOTED OTHERWISE.

ANY DISCREPANCIES NOTED ON SITE ARE TO BE REPORTED TO THE ENGINEER IMMEDIATELY.

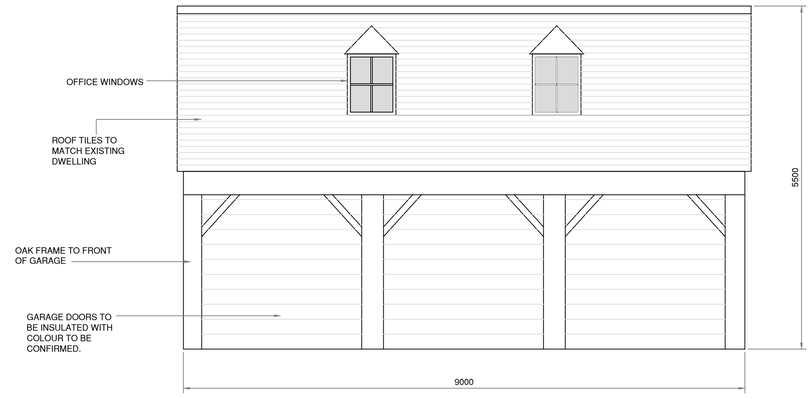

PROPOSED GARAGE EAST ELEVATION

SCALE 1:50

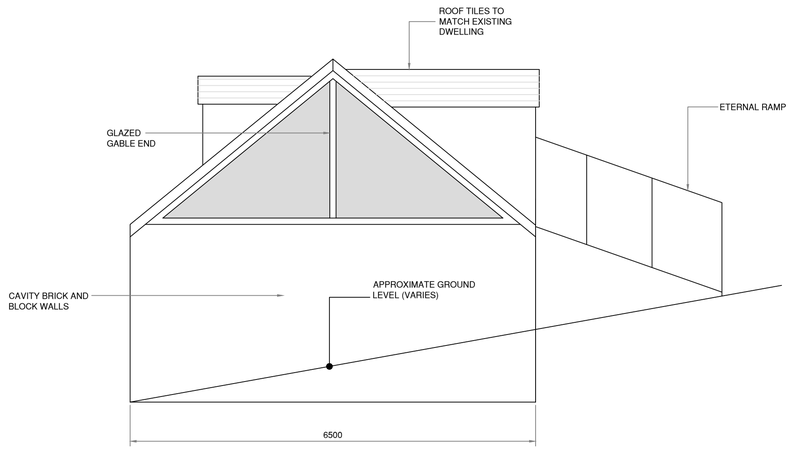

PROPOSED GARAGE NORTH ELEVATION

SCALE 1:50

PROPOSED GARAGE WEST ELEVATION

SCALE 1:50

PROPOSED GARAGE SOUTH ELEVATION

SCALE 1:50

PROPOSED SITE SECTION

SCALE 1:100

PLAN VIEW

SCALE 1:100

Rev.	Date	Amendments	By	Chk. by
P01.	13.07.21	Drawing issued for planning.	J.E.B.	K.T.
P02.	06.09.21	Wall structure note change.	R.H.	K.T.

Client

MR I. CLEMSON

Project

PROPOSED GARAGE
AT 34 CLOVES HILL,
MORLEY, DE7 6DH

Drawing Title

PROPOSED GARAGE DETAILS

Status

PRELIMINARY

Scale	Drawn	Checked	Date
A1 @	J.E.B.	K.T.	13.07.21

Project No.	Drawing No.	Rev.
21323-RLL-21-XX-DR-S-1501		P02

File Path:

.

Copyright © Rodgers Leask Limited

St James House, St Mary's Wharf, Mansfield Road, Derby DE1 3TQ. Tel 01332 293000 • Fax 01332 291726. www.rodgersleask.co.uk