
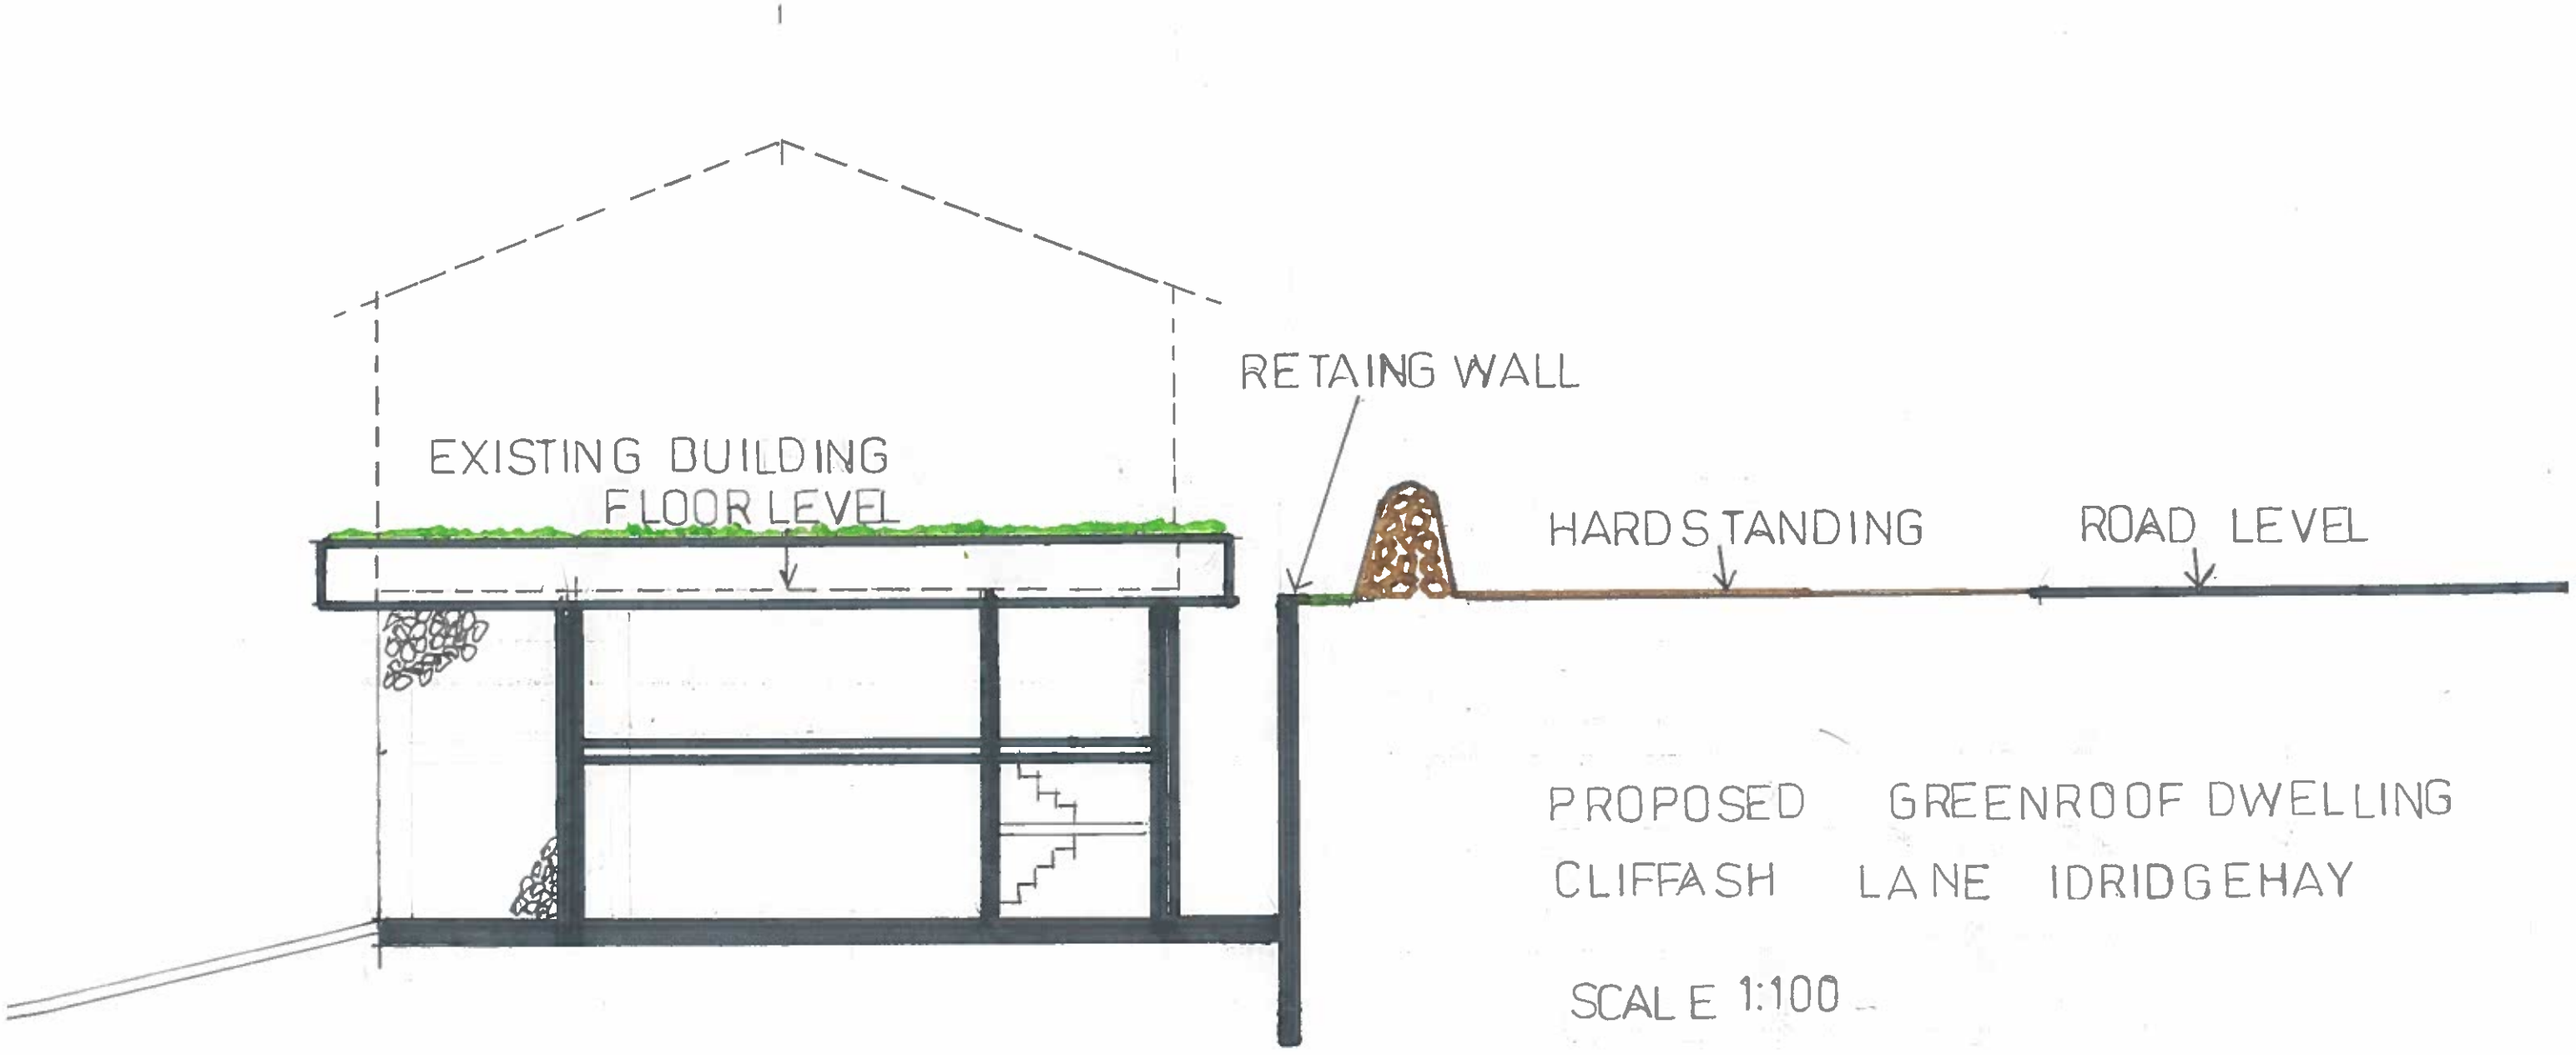


PROPOSED GREENROOF DWELLING
CLIFFASH LANE IDRIDGEHAY


SCALE 1:100

SECTION AA


PROPOSED GREEN ROOF DWELLING
REPLACINGING EXISTING DUILDING
CLIFFASH FARM IDRIDGEHAY DE52SE

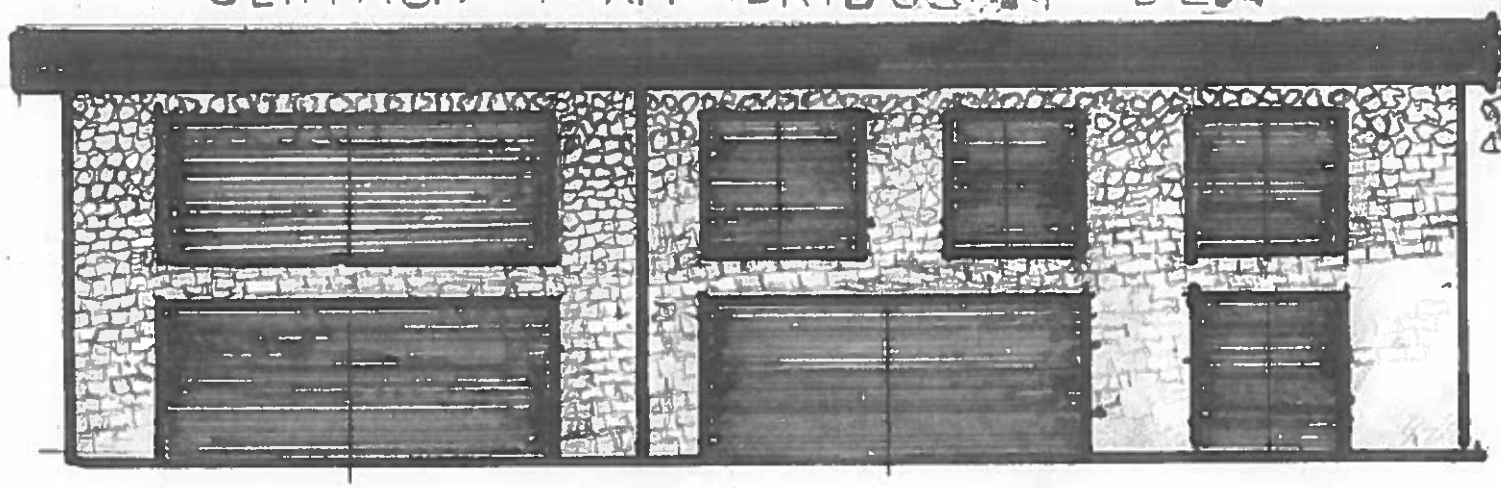


SOUTH EAST ELEVATION

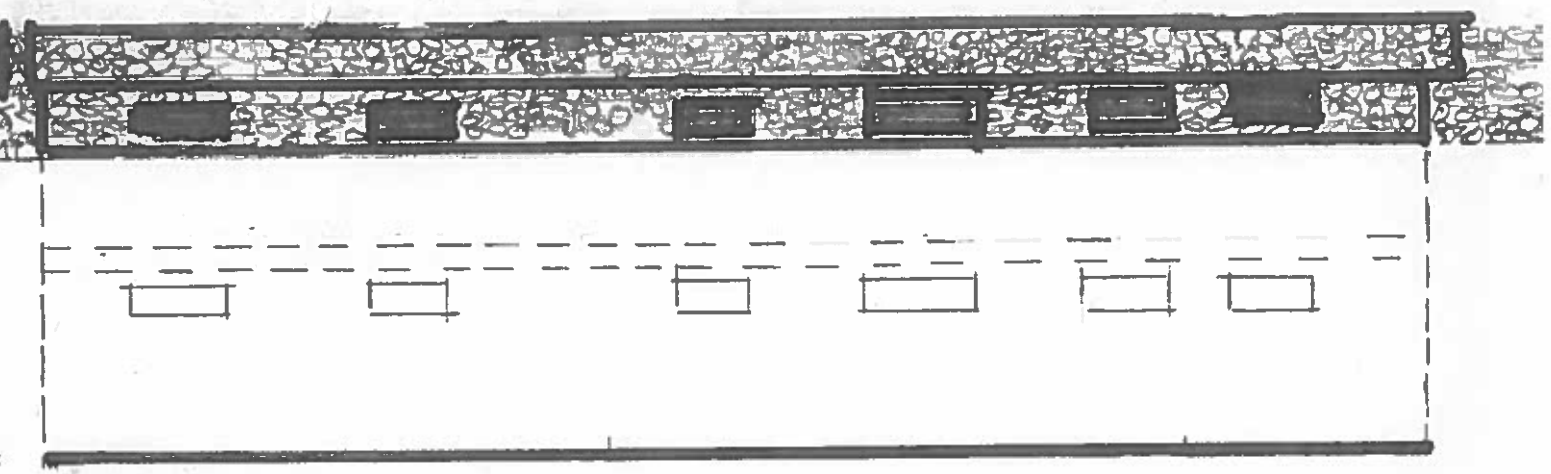

NORTH WEST ELEATION

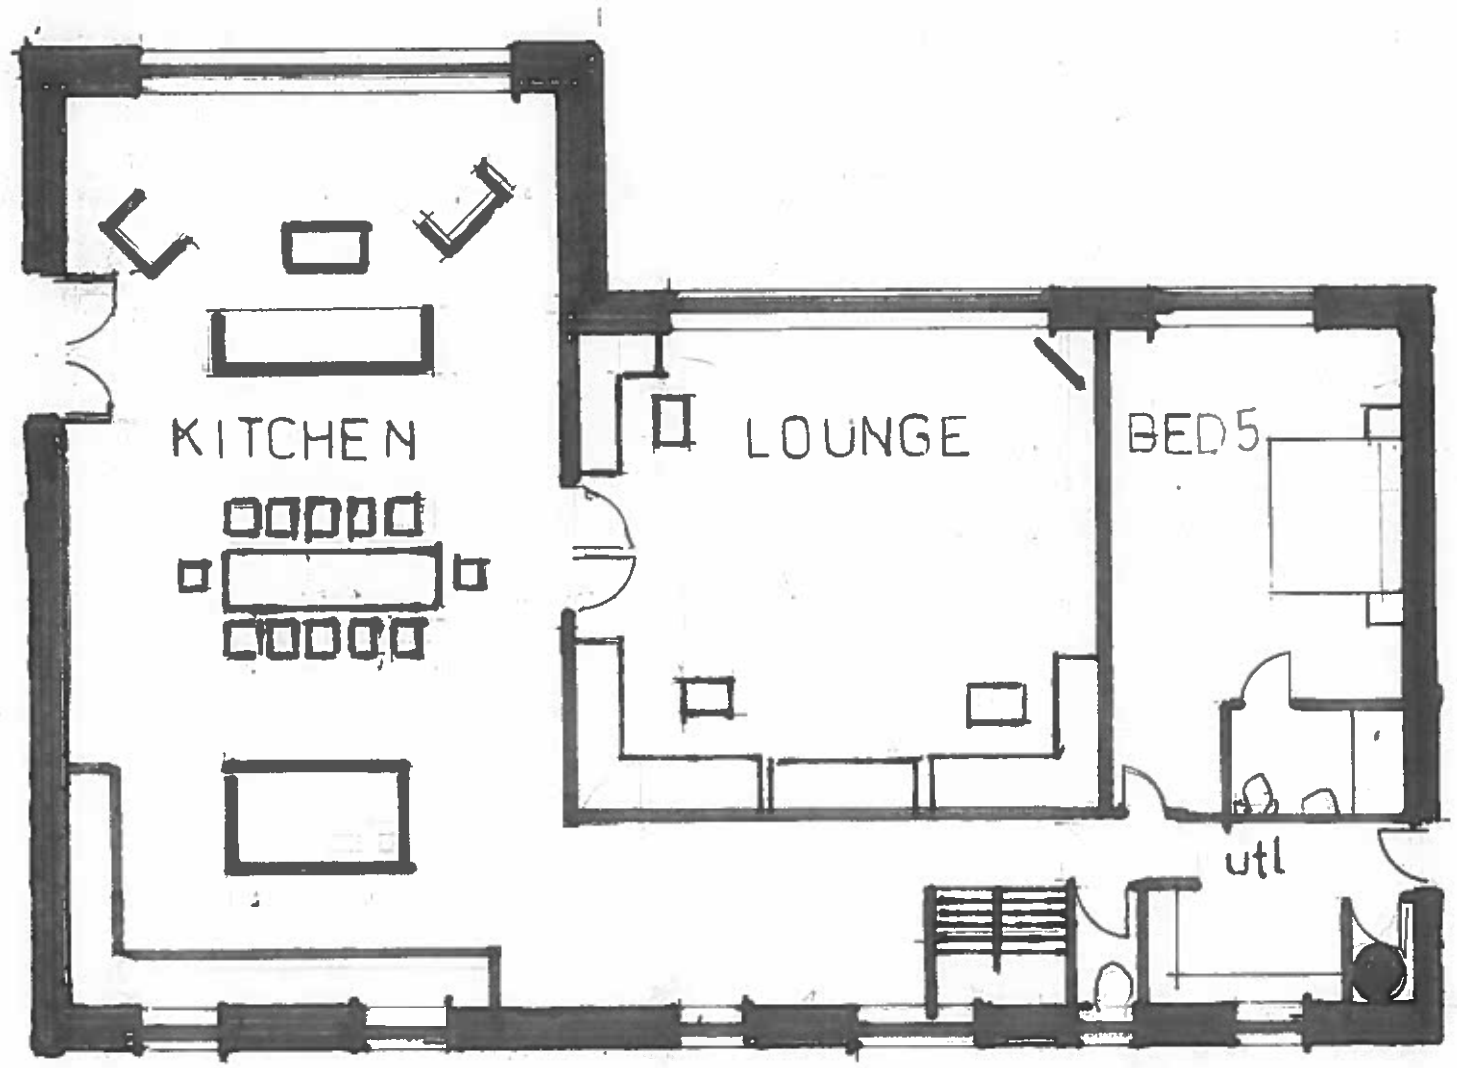

LIGHT WELL

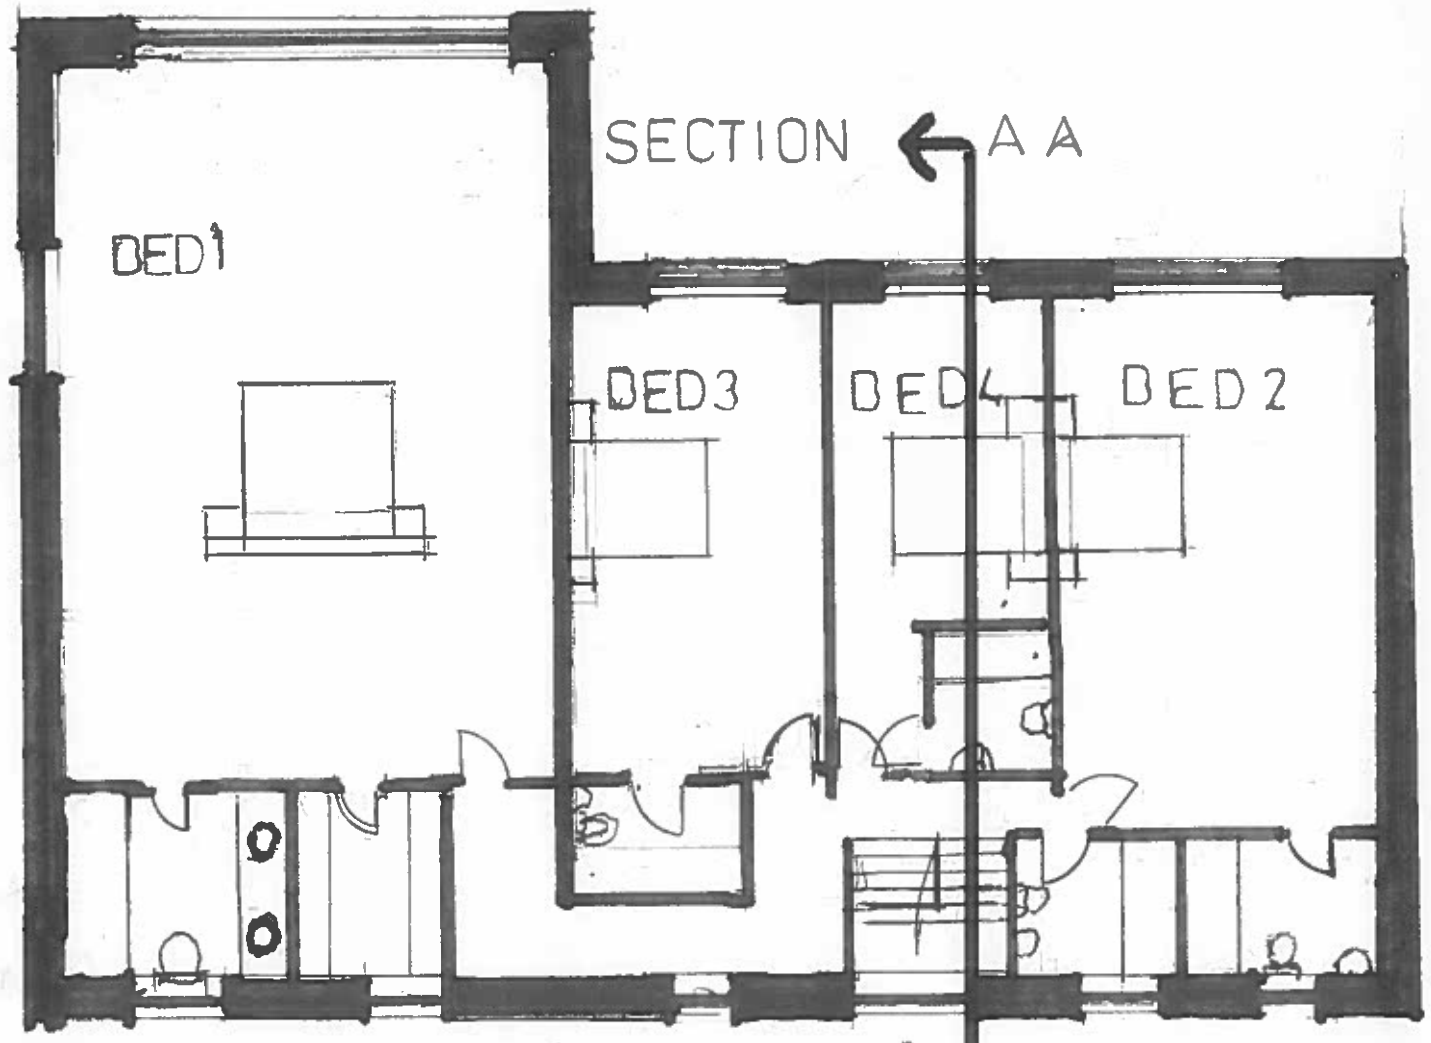

SECTIONAA

RETAINING WALL

SCALE 1:100