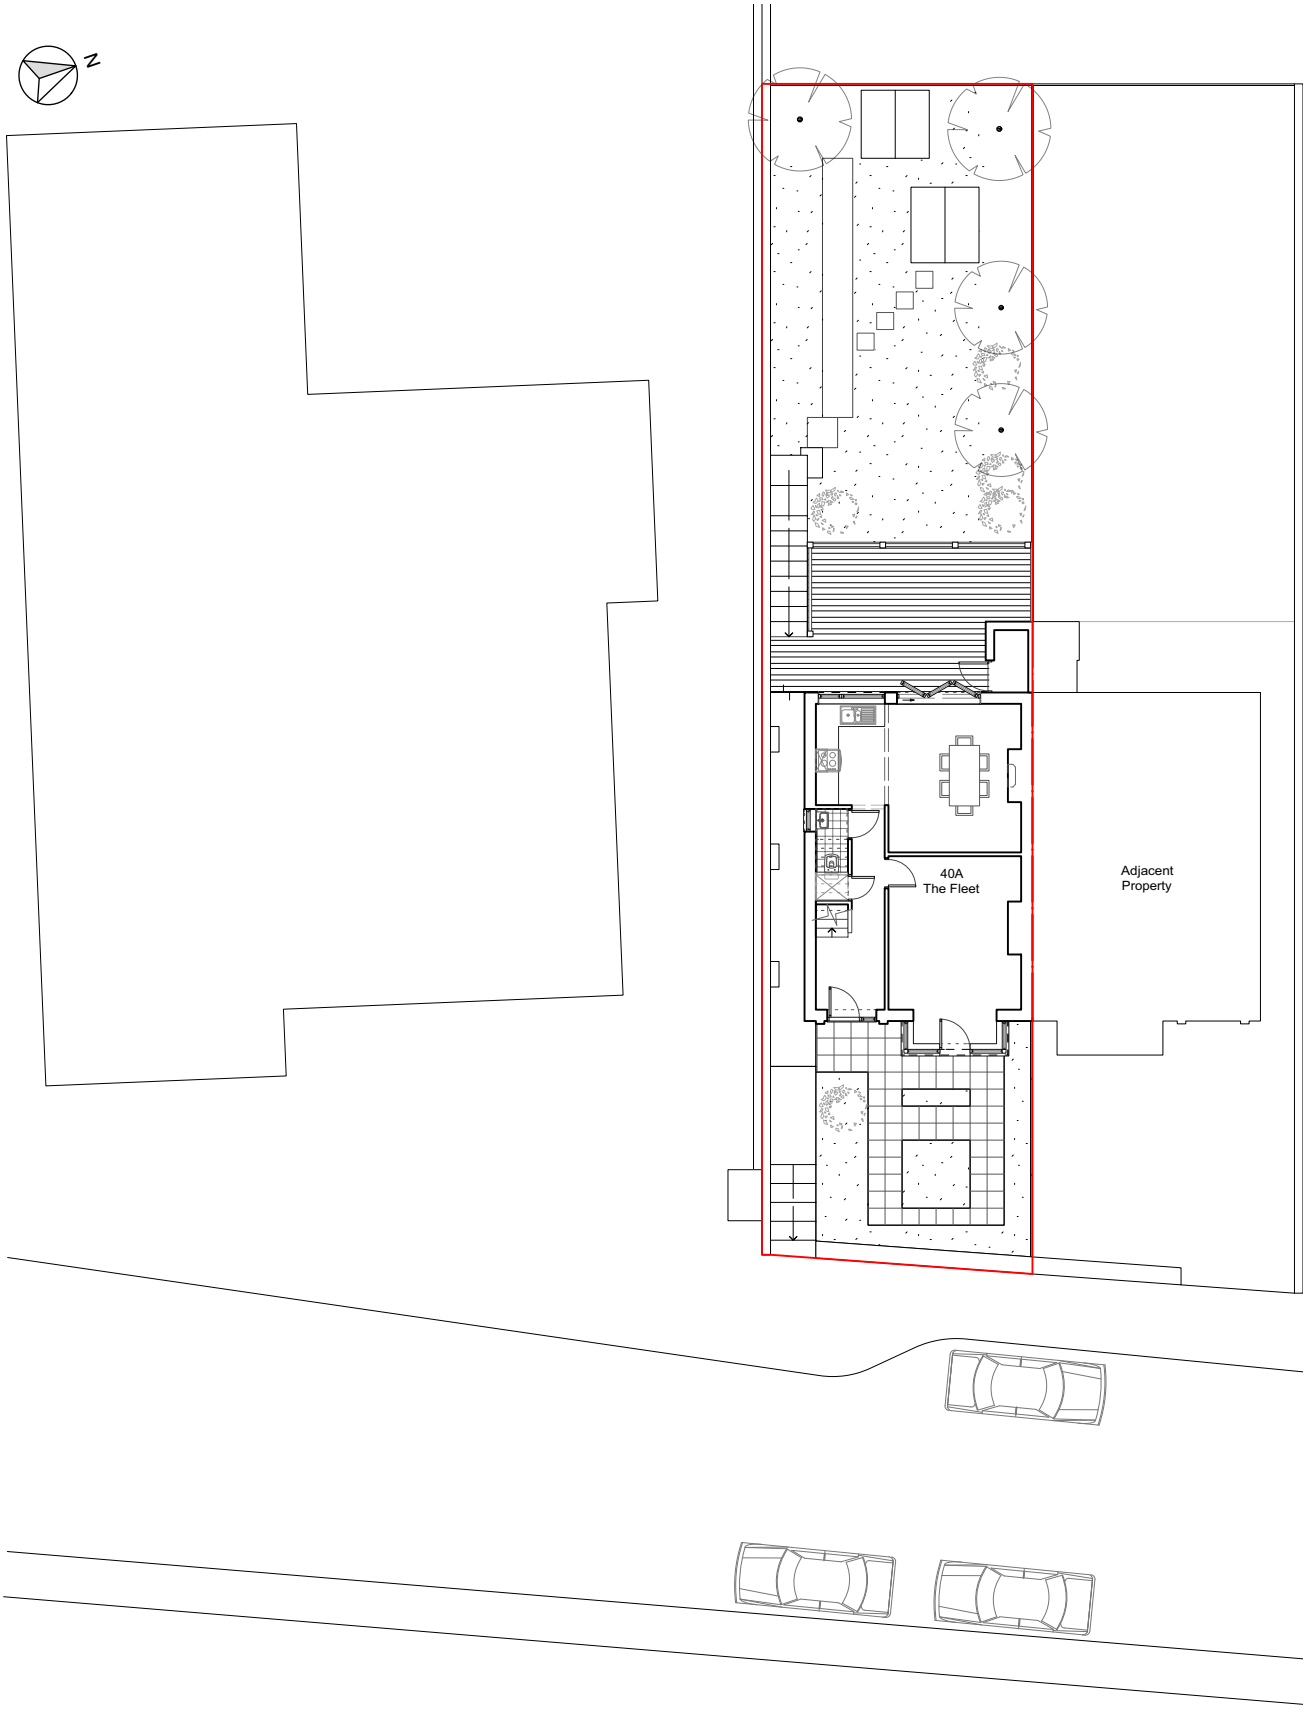


Proposed_Site Plan / Scale 1:200

0m 1m 2m 3m 4m 5m 10m 15m

Project		
40A The Fleet, Belper		
Title		
Site Plan_Proposed		
drg no	scale	date
009	1:200	08/12/2021

DO NOT SCALE from this drawing.
All dimensions to be checked & confirmed on site.

A4