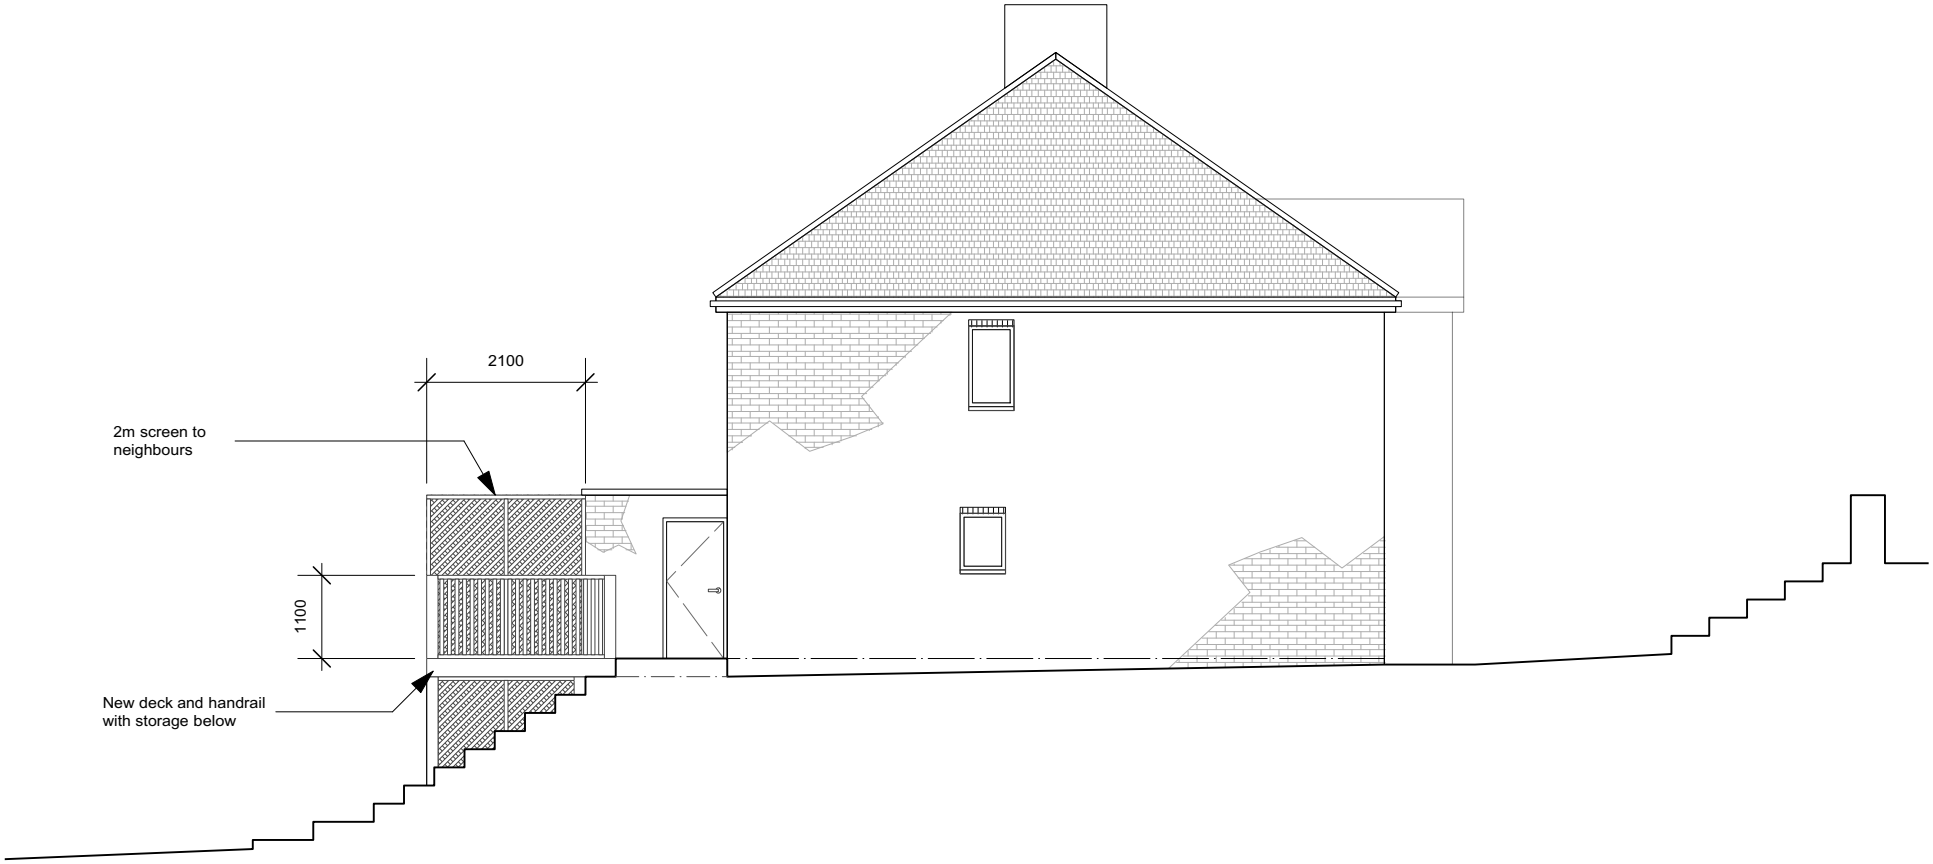


Proposed_Side Elevation / Scale 1:100

0m 1m 2m 3m 4m 5m 10m

Project

40A The Fleet, Belper

Title

Side Elevation_Proposed

drg no	scale	date
013	1:100	08/12/2021

DO NOT SCALE from this drawing.
All dimensions to be checked & confirmed on site.

A4