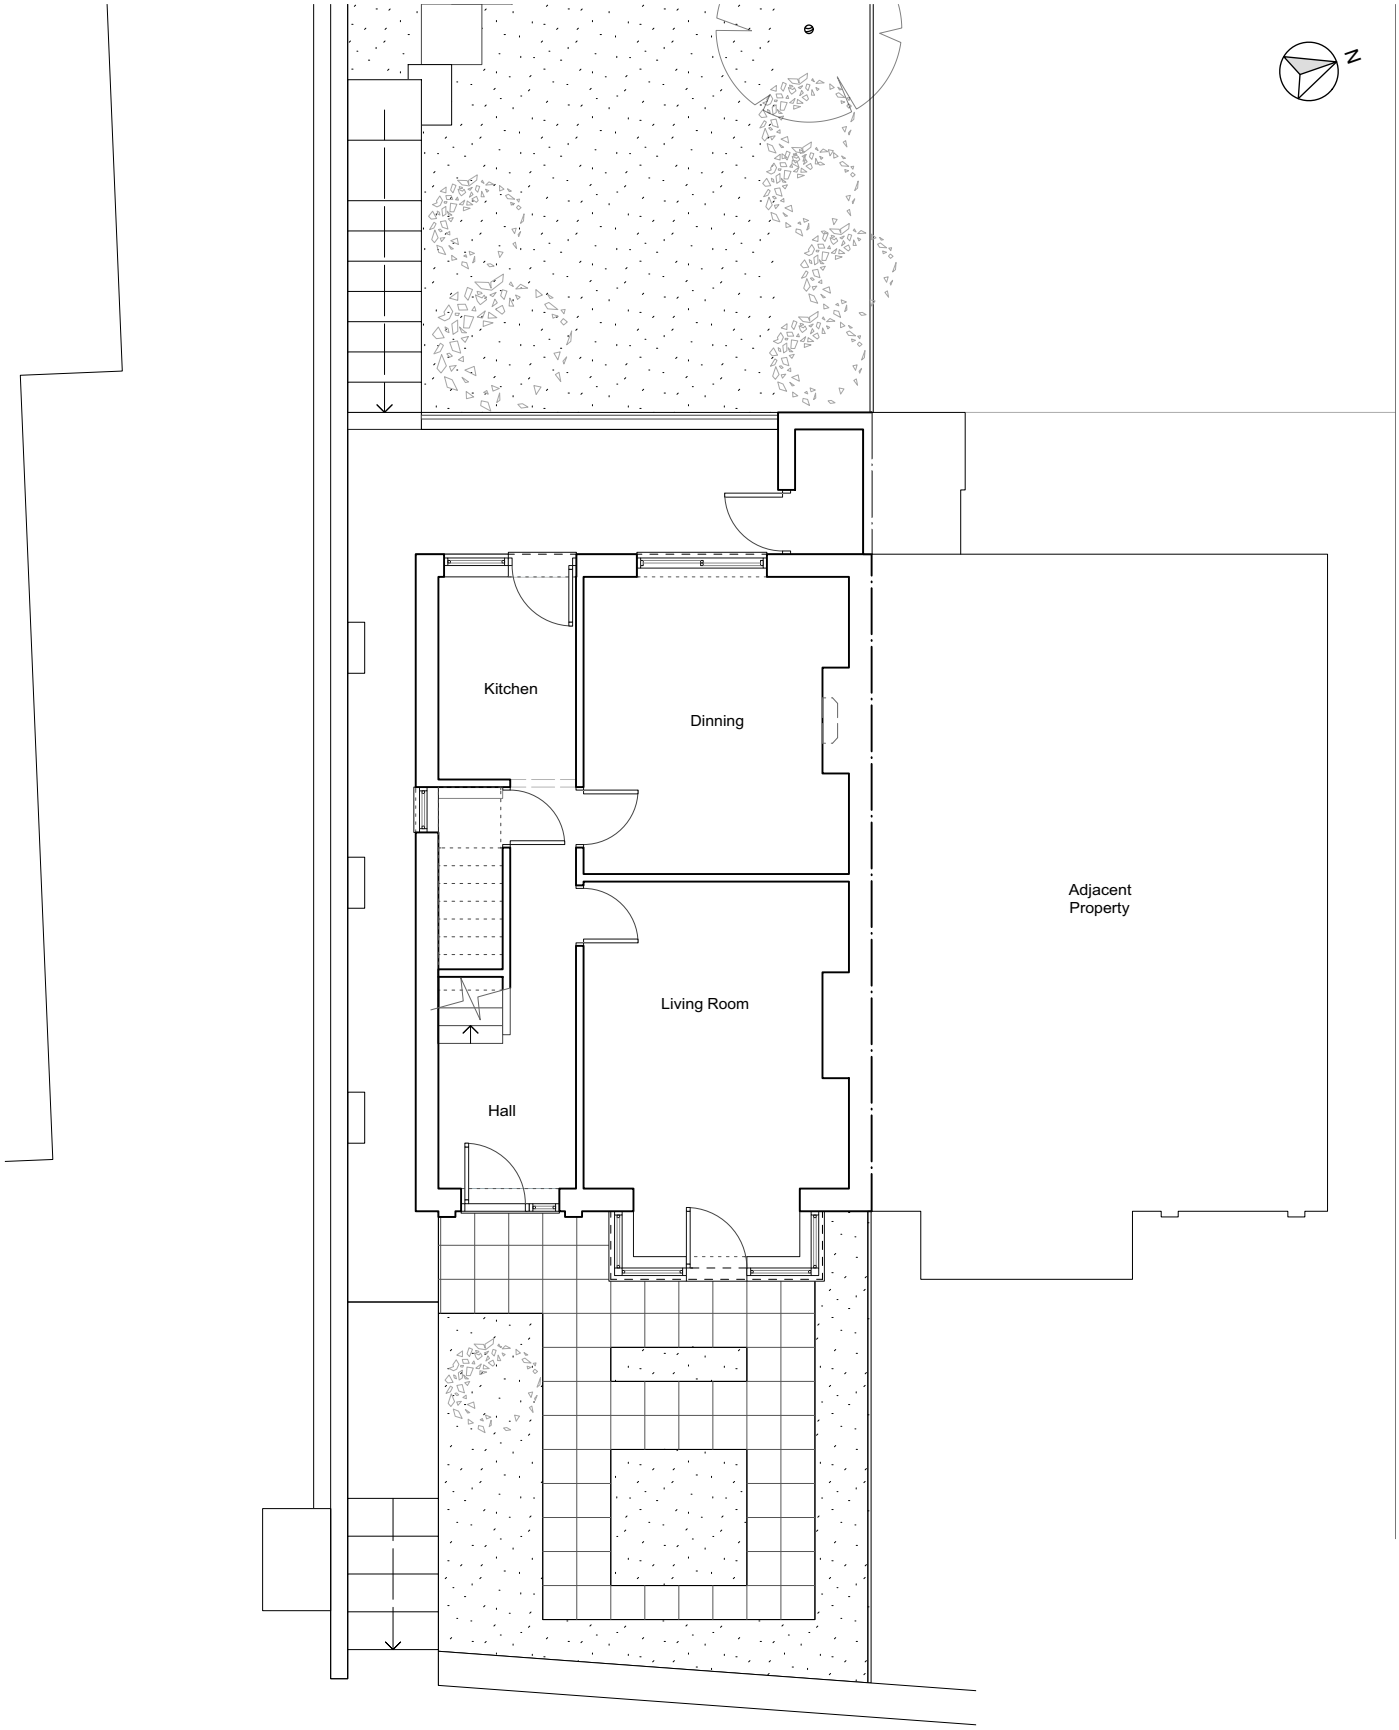


Existing_Ground Floor Plan / Scale 1:100

0m 1m 2m 3m 4m 5m 10m

Project

40A The Fleet, Belper

Title

Ground Floor Plan_Existing

drg no	scale	date
003	1:100	08/12/2021

DO NOT SCALE from this drawing.
All dimensions to be checked & confirmed on site.

A4