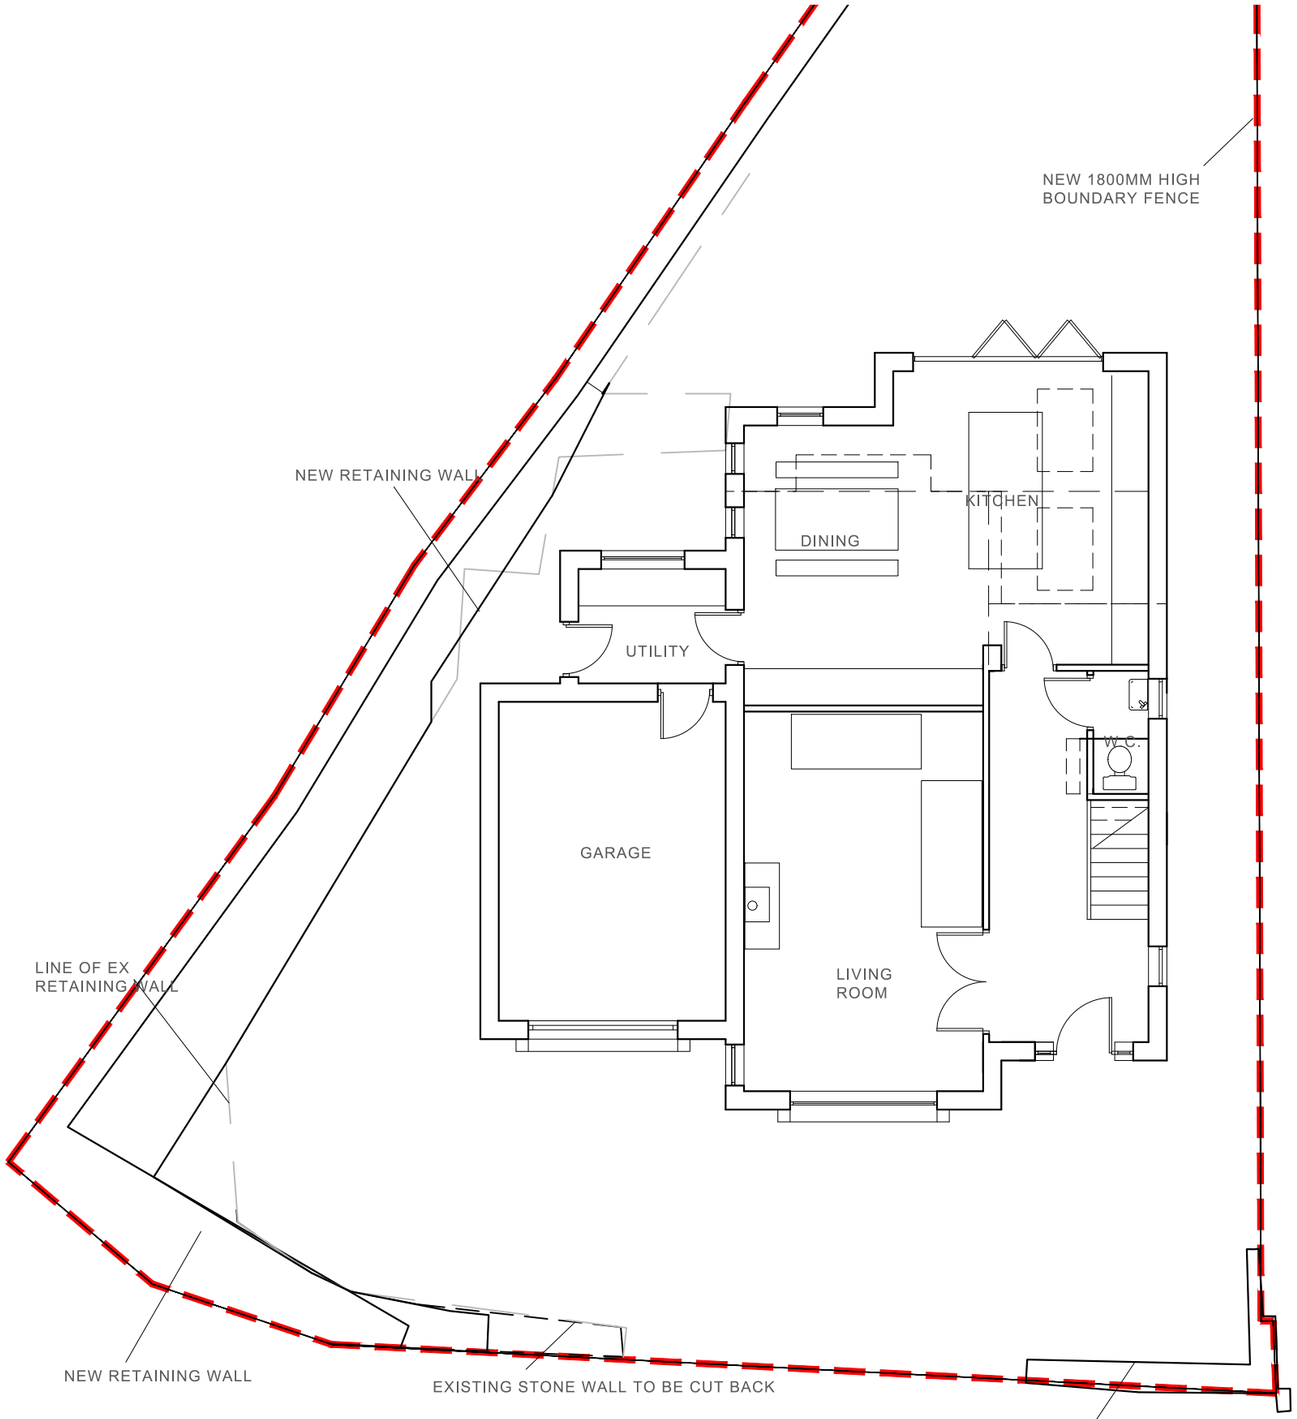

GROUND FLOOR AS PROPOSED 1:100

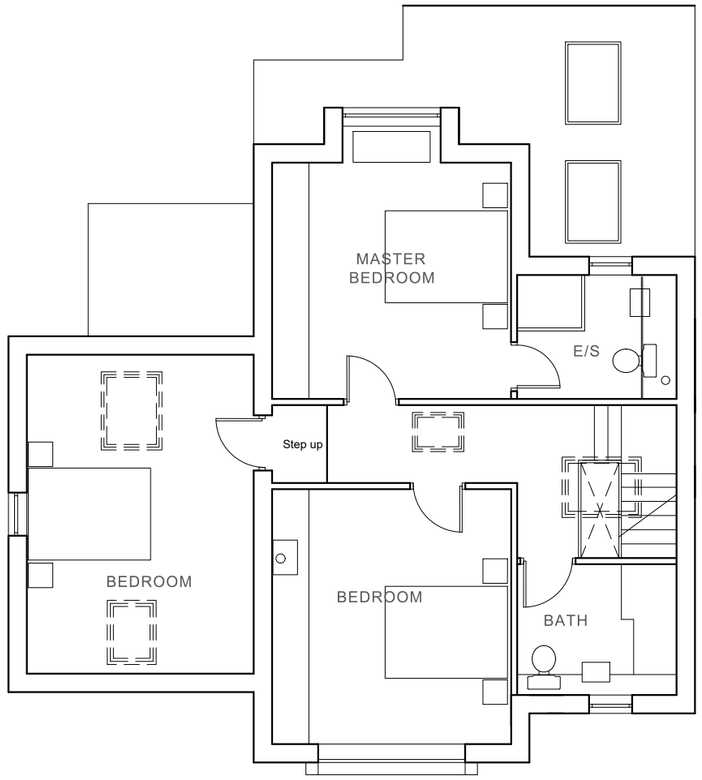

FIRST FLOOR AS PROPOSED 1:100

Revision :	
Issue :	PLANNING
Project Title:	Replacement Detached Dwelling to Station Road, Duffield, Derbyshire
Client:	Mrs C Hodson
Drawing Title	Plans as Proposed
Drawing No.	720/01P/20
Revison No.	
Scale	1:100@A3
Drawn	GFS
Date	NOVEMBER 2021

SAYER ARCHITECTS

E: gemmasayerarchitects@gmail.com

SAYER ARCHITECTS