

SOUTH ELEVATION AS PROPOSED 1:100

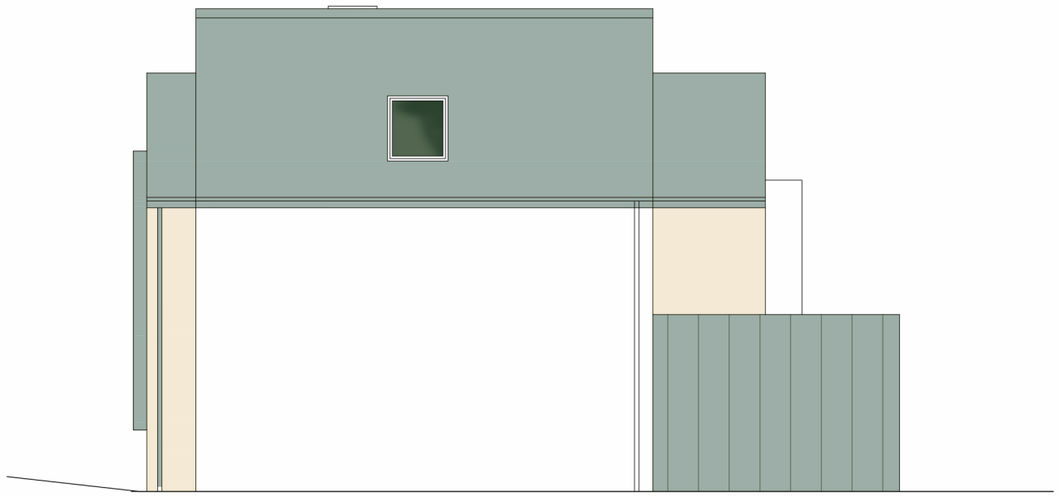

NORTH ELEVATION AS PROPOSED 1:100



WEST ELEVATION AS PROPOSED 1:100

Revision:

Issue : PLANNING

Project Title: Replacement Detached Dwelling to Station Road, Duffield, Derbyshire

Client: Mrs C Hodson

Drawing Title: Elevations as Proposed 2 of 2
Drawing No.: 720-01/P/22
Revison No.:
Scale: 1:100@A3
Drawn: GFS
Date: MARCH 2021

SAYER ARCHITECTS
39 Crabtree Close, Allestree
E:gemmasayerarchitects@gmail.com

SAYER ARCHITECTS