
SITE PLAN

SCALE 1:2500

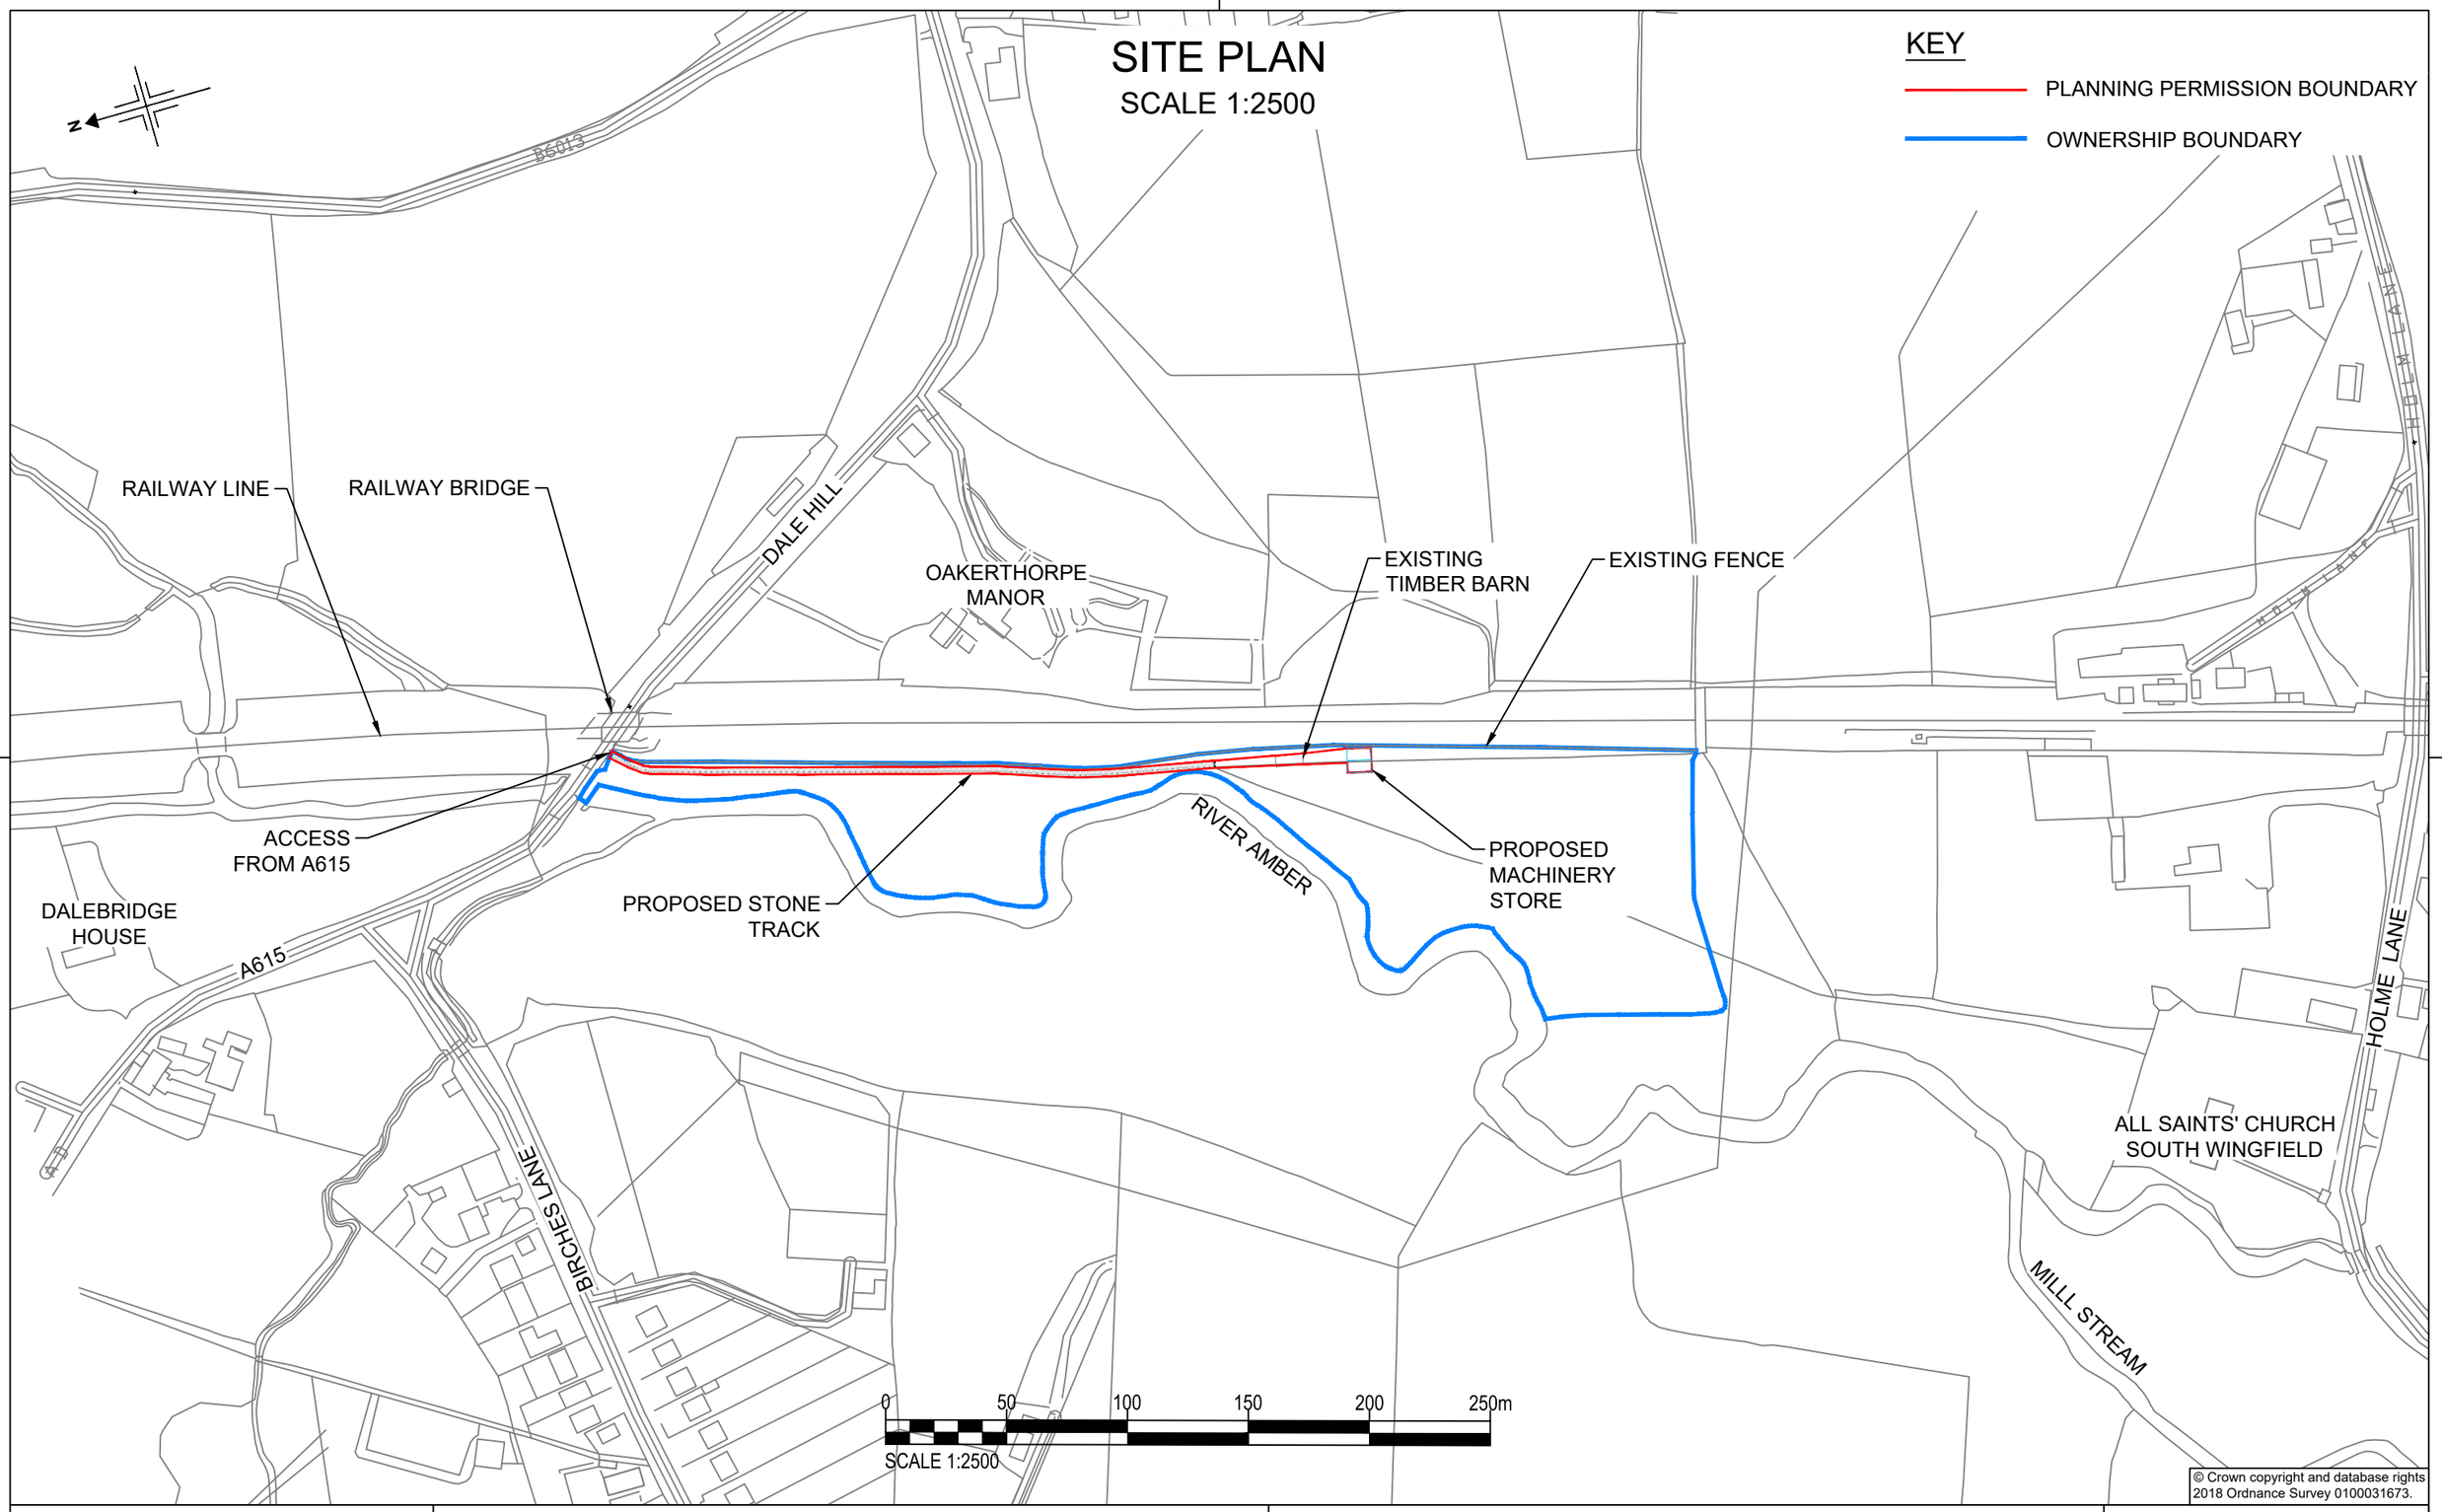

© Crown copyright and database rights 2018 Ordnance Survey 0100031673.

ARMITAGE/2021/02	
Scale at A3: 1:2500	Revision: B
Drawn By: LEJ	Date: 29/10/2021
Checked By:RJS	Date: 31/10/2021

Drawing Title:

PROPOSED MACHINERY STORE
SITE PLAN
SHEET 2 OF 5

Client:

JOHN ARMITAGE
LAND OFF DALE HILL,
SOUTH WINGFIELD, ALFRETON

PLANNING SERVICES
Professional CAD Plans Drawn
Planning Applications & Drawings

Contact:
Name: Richard Spendlove
Tel: 07738 379616

A3_H