
BLOCK PLAN

SCALE 1:500

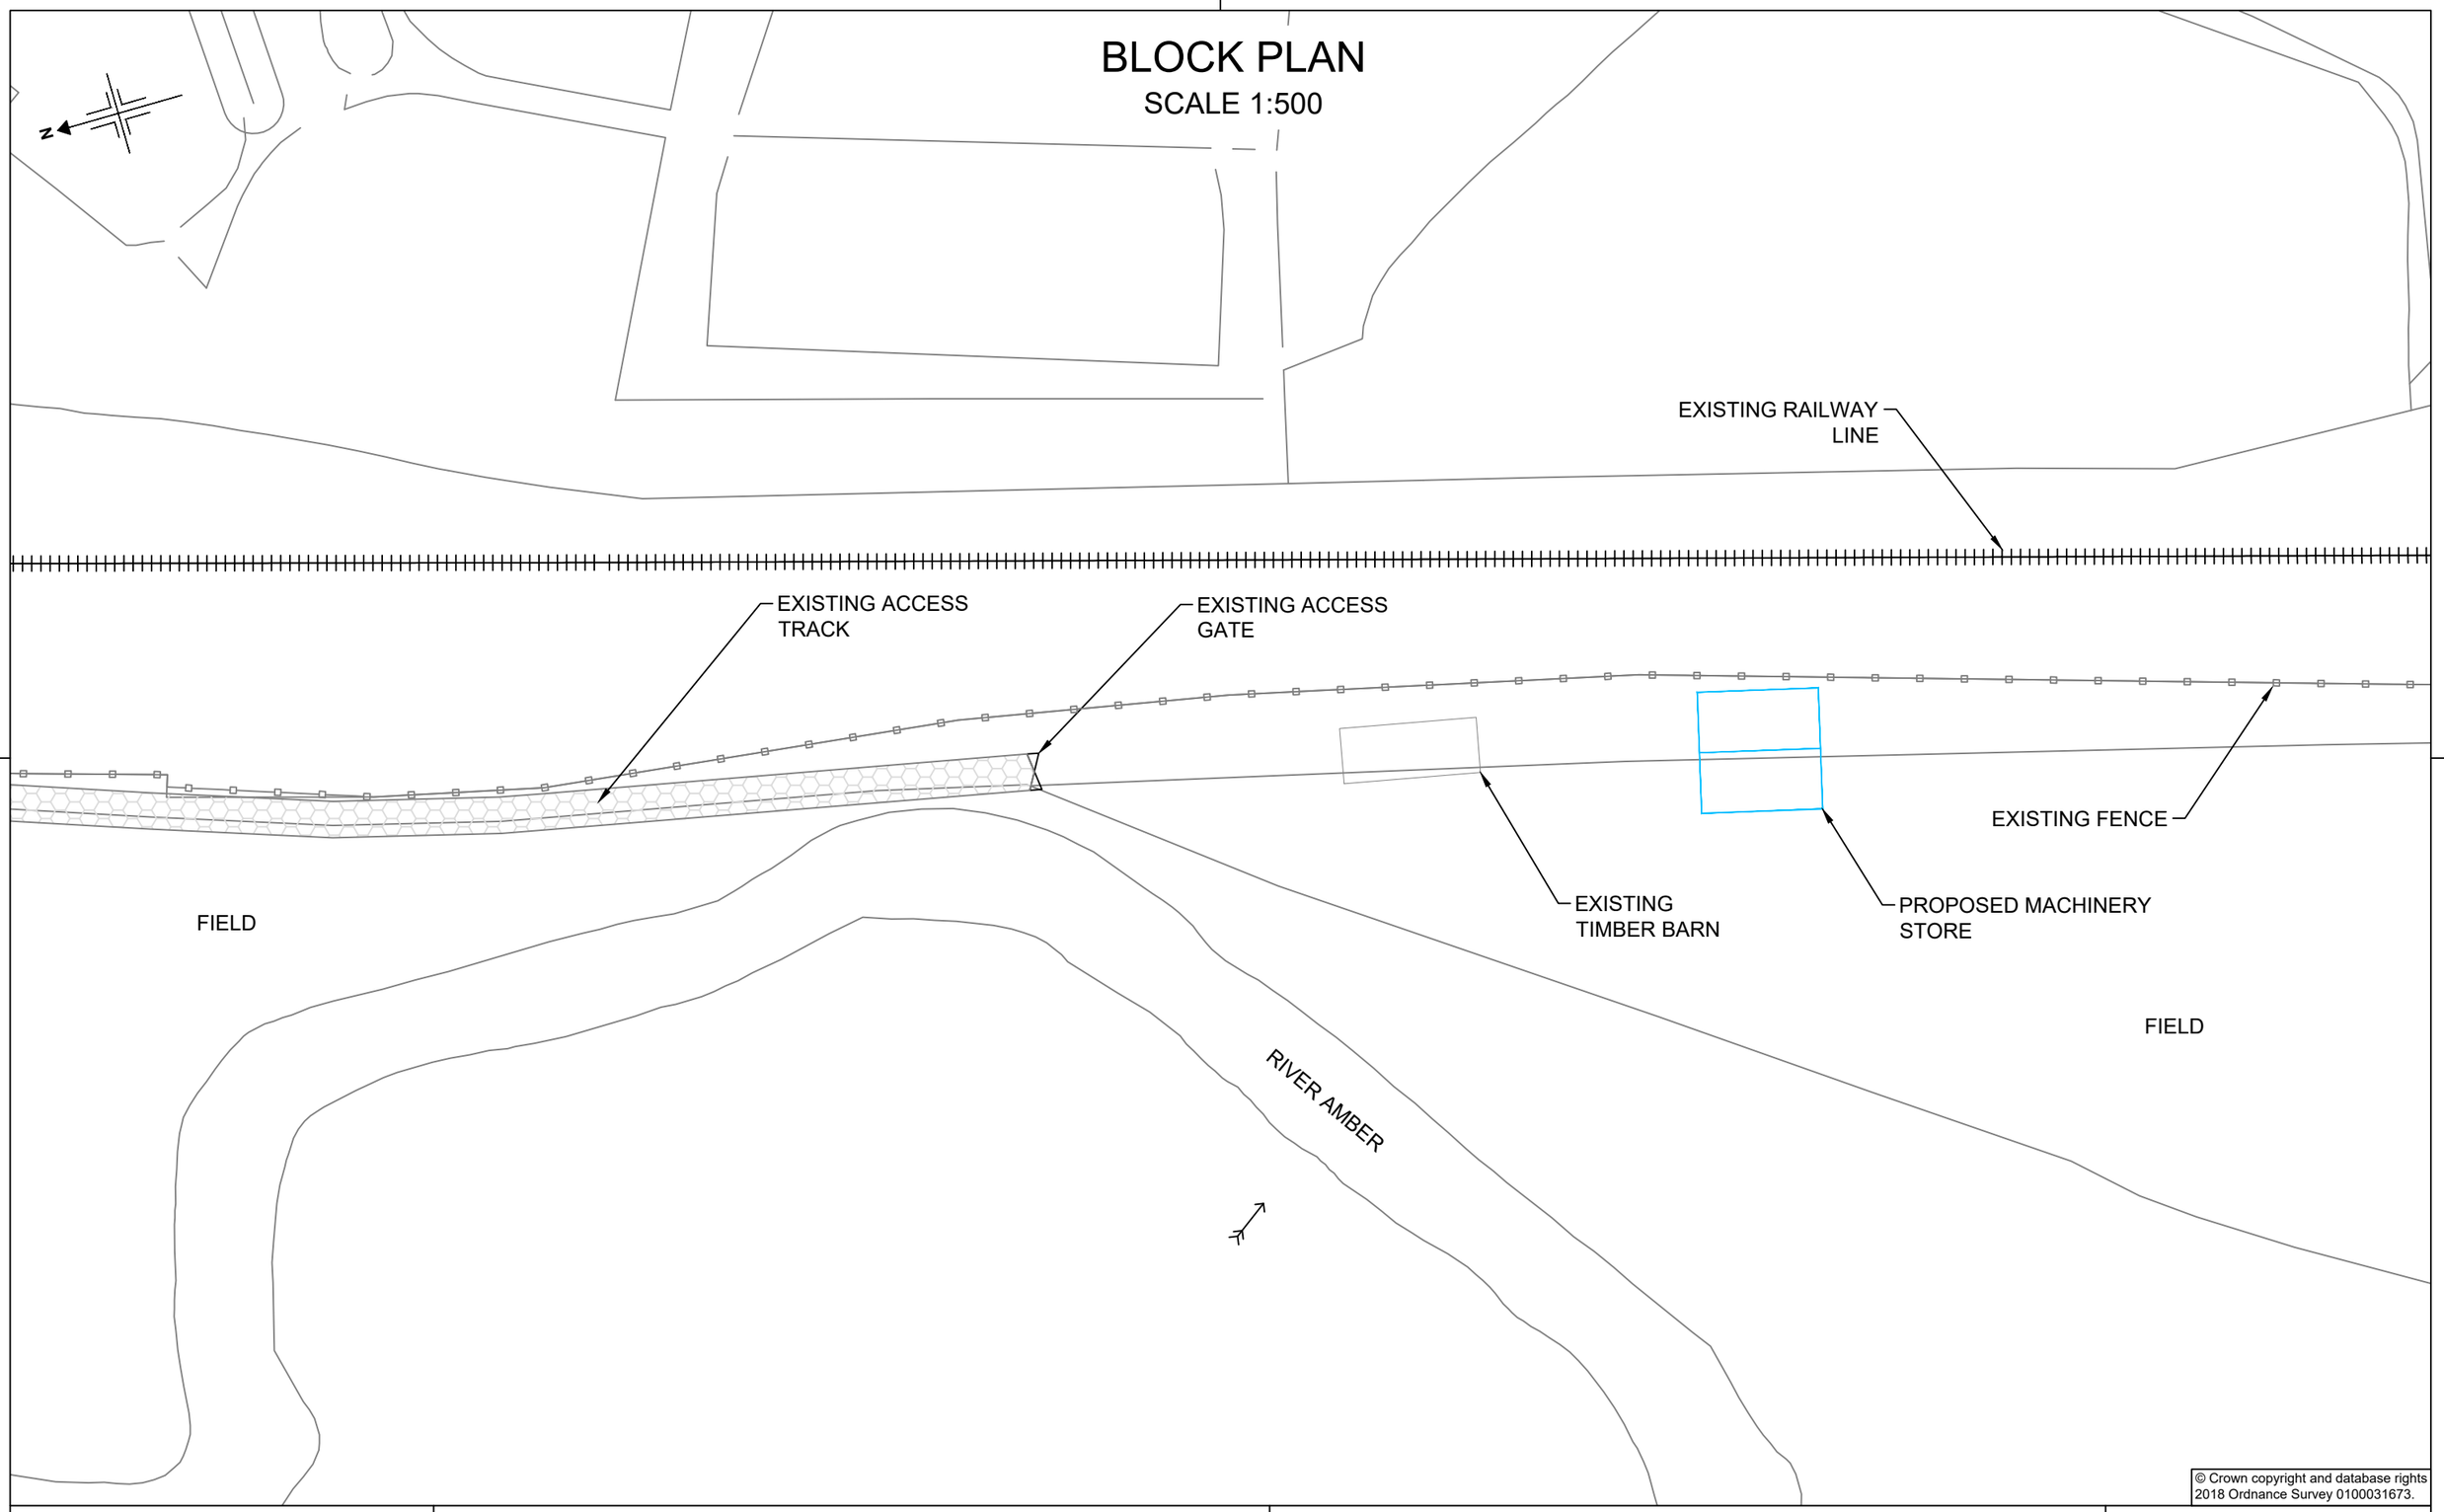

© Crown copyright and database rights 2018 Ordnance Survey 0100031673.

ARMITAGE/2021/03	
Scale at A3: 1:500	Revision: B
Drawn By: LEJ	Date: 29/10/2021
Checked By:RJS	Date: 31/10/2021

Drawing Title:
PROPOSED MACHINERY STORE
BLOCK PLAN
SHEET 3 OF 5

Client:
JOHN ARMITAGE
LAND OFF DALE HILL,
SOUTH WINGFIELD, ALFRETON

PLANNING SERVICES
Professional CAD Plans Drawn
Planning Applications & Drawings

Contact:
Name: Richard Spendlove
Tel: 07738 379616

A3_H