
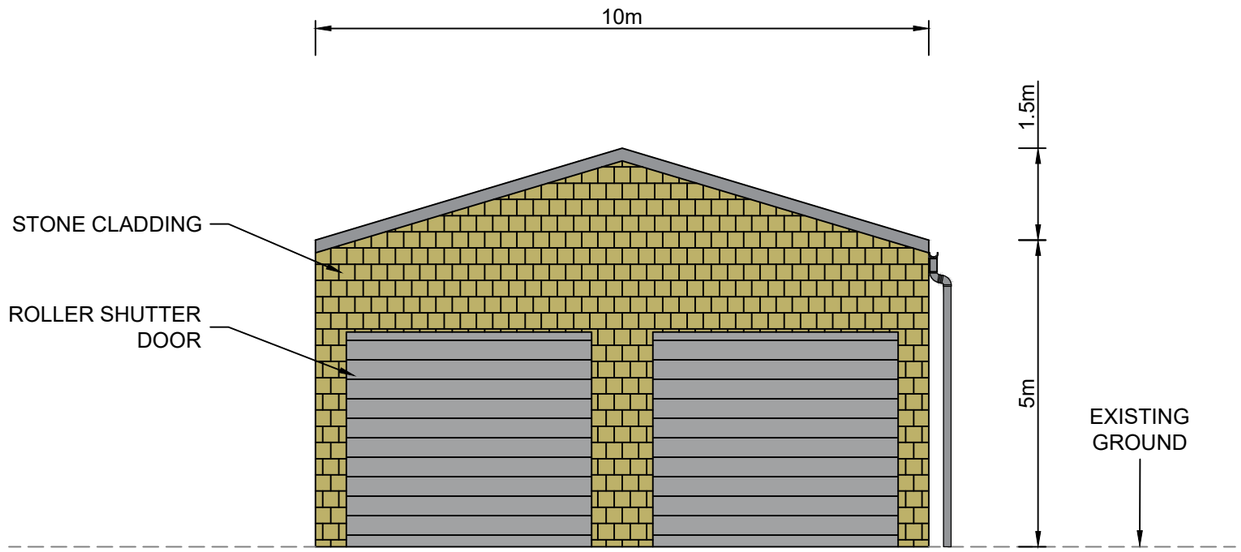


NORTH ELEVATION

SCALE 1:100

WEST ELEVATION

SCALE 1:100

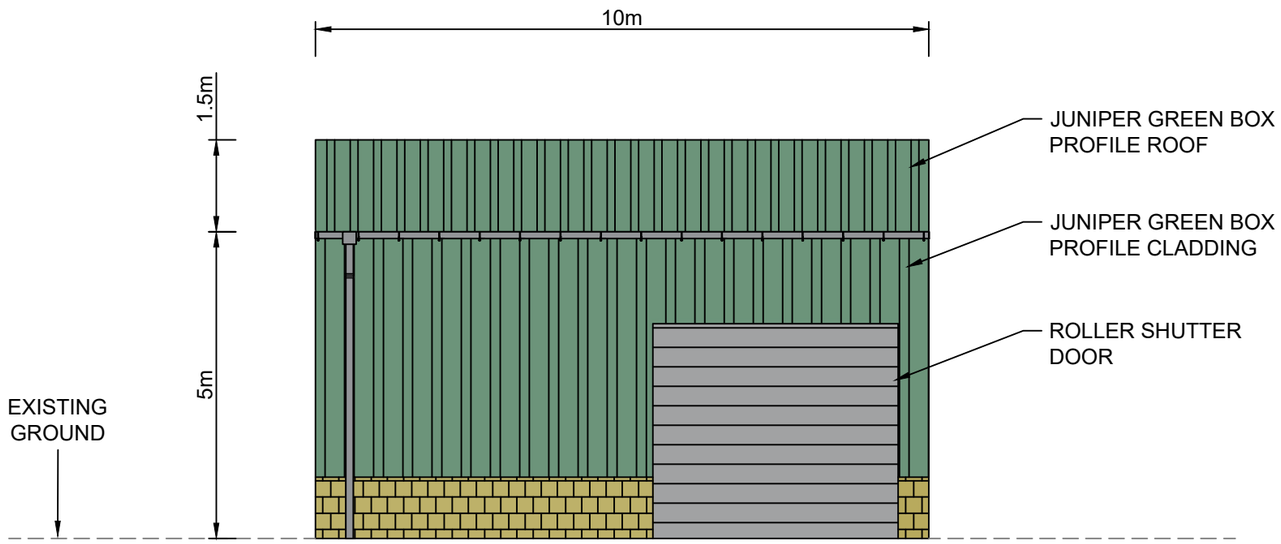

© Crown copyright and database rights 2018 Ordnance Survey 0100031673.

ARMITAGE/2021/04		Drawing Title: PROPOSED MACHINERY STORE ELEVATIONS SHEET 4 OF 5	Client: JOHN ARMITAGE LAND OFF DALE HILL, SOUTH WINGFIELD, ALFRETON
Scale at A3: 1:500	Revision: B		
Drawn By: LEJ	Date: 30/10/2021		
Checked By:RJS	Date: 31/10/2021		

PLANNING SERVICES
Professional CAD Plans Drawn
Planning Applications & Drawings

Contact:
Name: Richard Spendlove
Tel: 07738 379616

A3_H