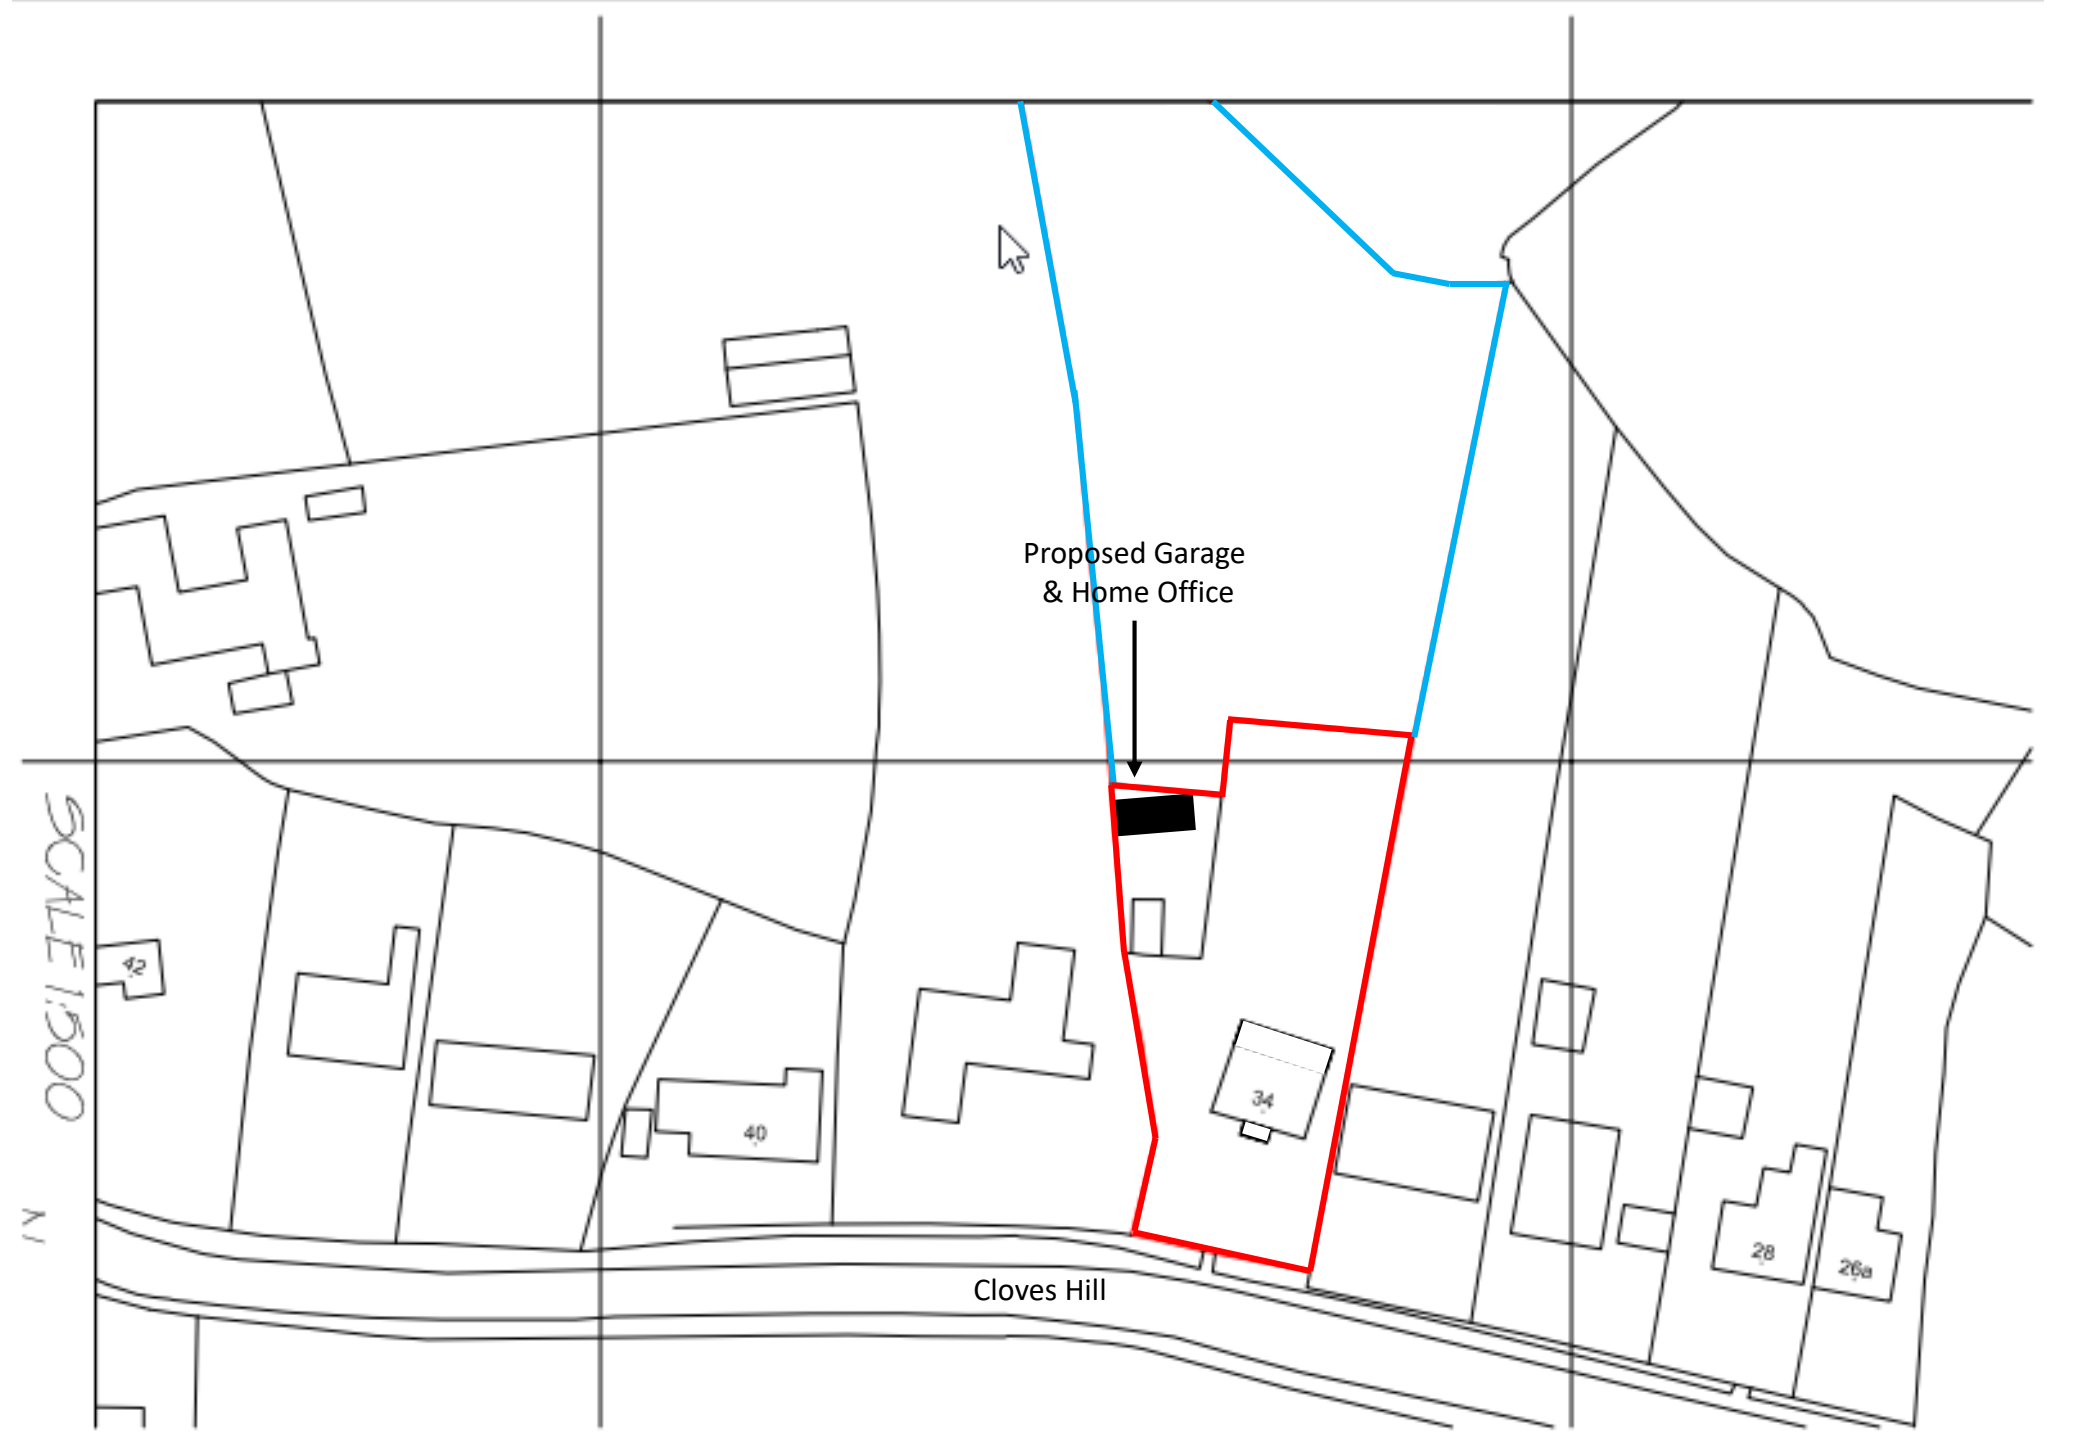

Proposed Garage
& Home Office
SCALE 1:500
N
42
40
34
28
26a
Cloves Hill