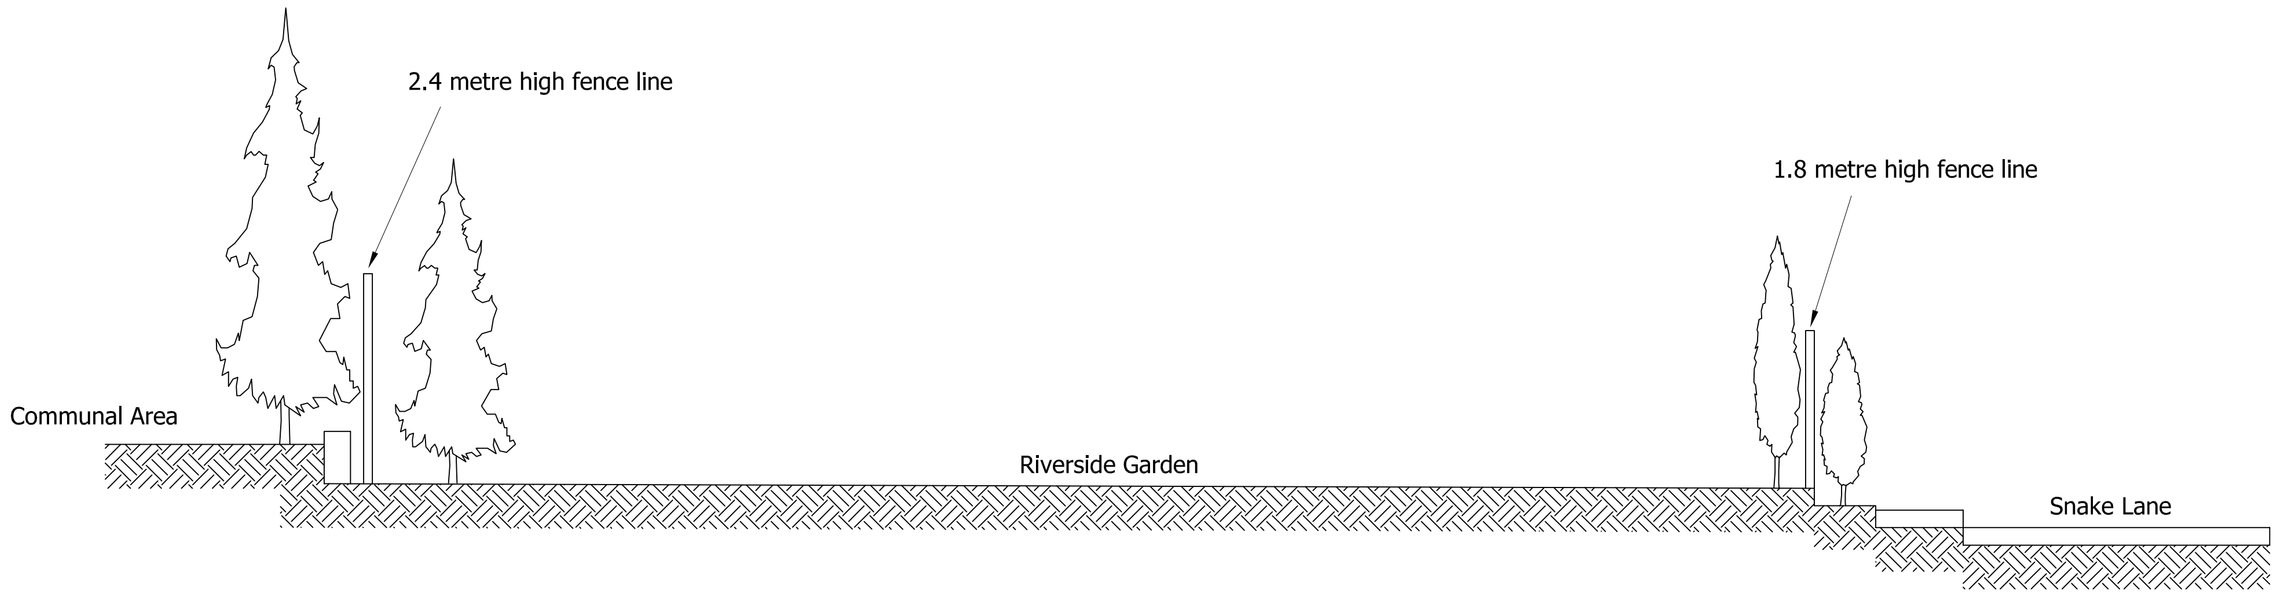



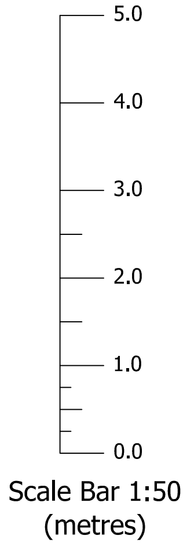

Scale Bar 1:50
(metres)

Rev.	Revision Description	Drn	Chkd	Appd	Date

© Copyright

Mr M Jones

Riverside, Snake Lane, Duffield, Derbyshire. DE56 4FF

Project:
Change of Use to incorparate vacant scrubland to garden land & associated boundary fencing at Riverside, Snake Lane, Duffield, DE56 4FF.

Title:
Site Section Elevation for Local Authority Reference/Approval

Drawn by:	Designed by:	Checked:
M Jones	M Jones	
Date:	Index No.:	Approved:
December 2021		Amber Valley B C

Scales: 1:100 @ A1

Drawing No: MJ/1221/748/002

Revision