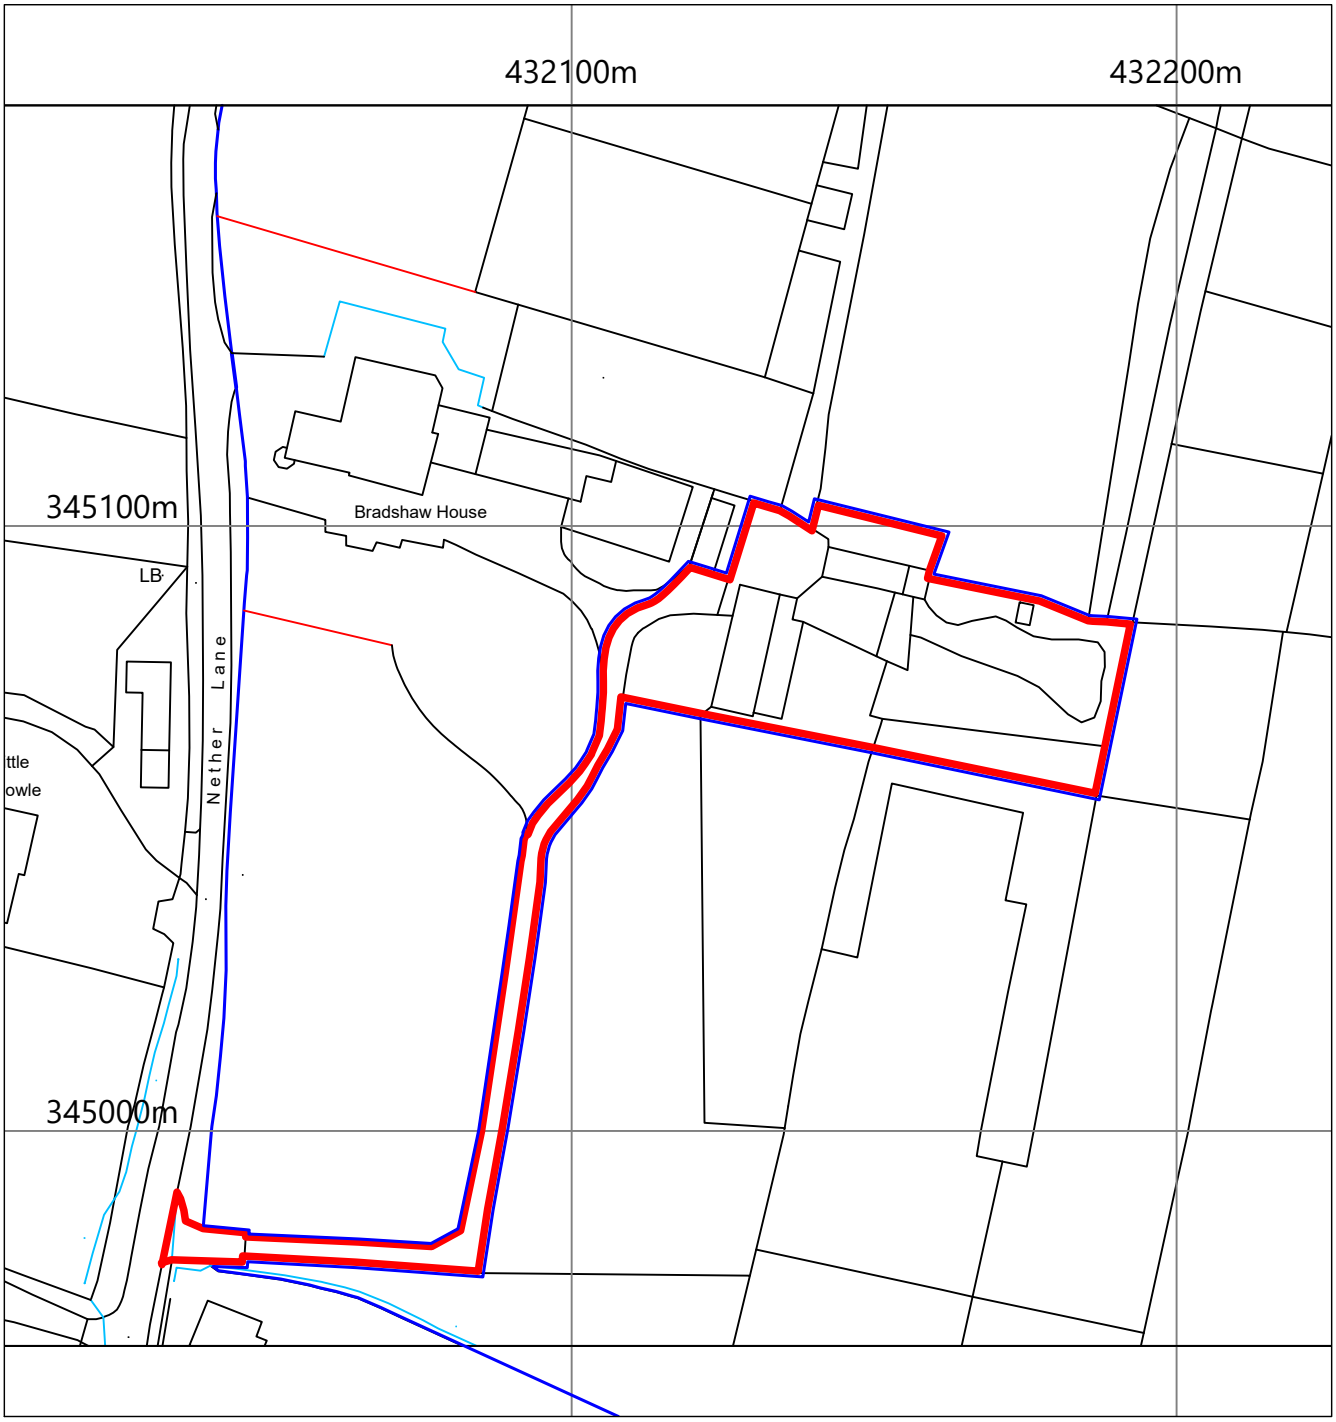


Crown Copyright. All rights reserved. Licence no. 100041041

PROPOSED DEMOLITION OF EXISTING STABLE BLOCK & OUTBUILDINGS & ERECTION OF ONE NEW DWELLING & GARAGE

BRADSHAW HOUSE NETHER LANE HAZELWOOD DE56 4AP

Location Plan

Scale 1:1250 at A4

Mark Blood
Building Design
Architectural Services