

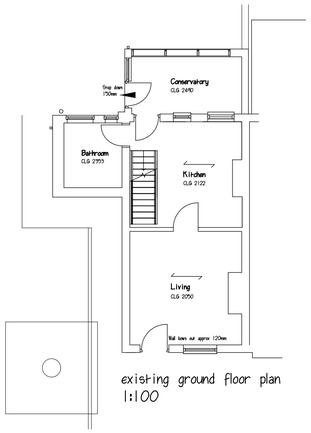



existing ground floor plan 1:100

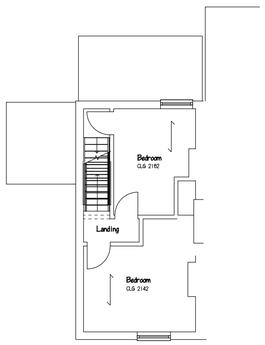

existing first floor plan 1:100

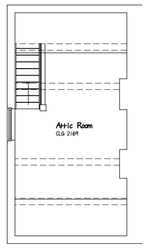

existing second floor plan 1:100

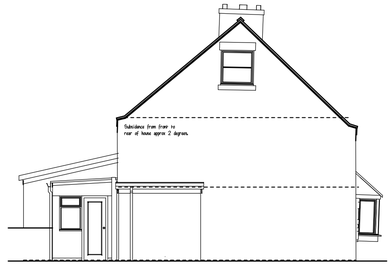


existing side elevation 1:100




existing front elevation 1:100




existing rear elevation 1:100

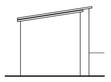


existing side elevation 1:100

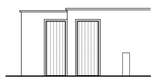


existing front elevation 1:100

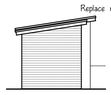


proposed side elevation 1:100

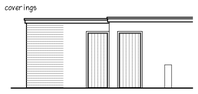

proposed front elevation 1:100

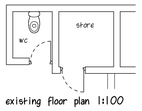


existing floor plan 1:100

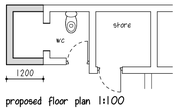

proposed floor plan 1:100

proposed outbuilding alterations

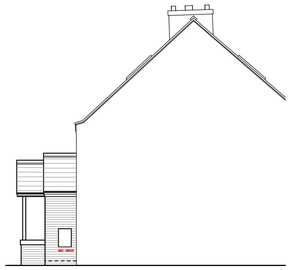


proposed side elevation 1:100




proposed rear elevation 1:100




proposed side elevation 1:100

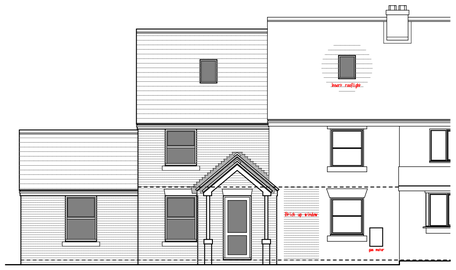

proposed front elevation 1:100

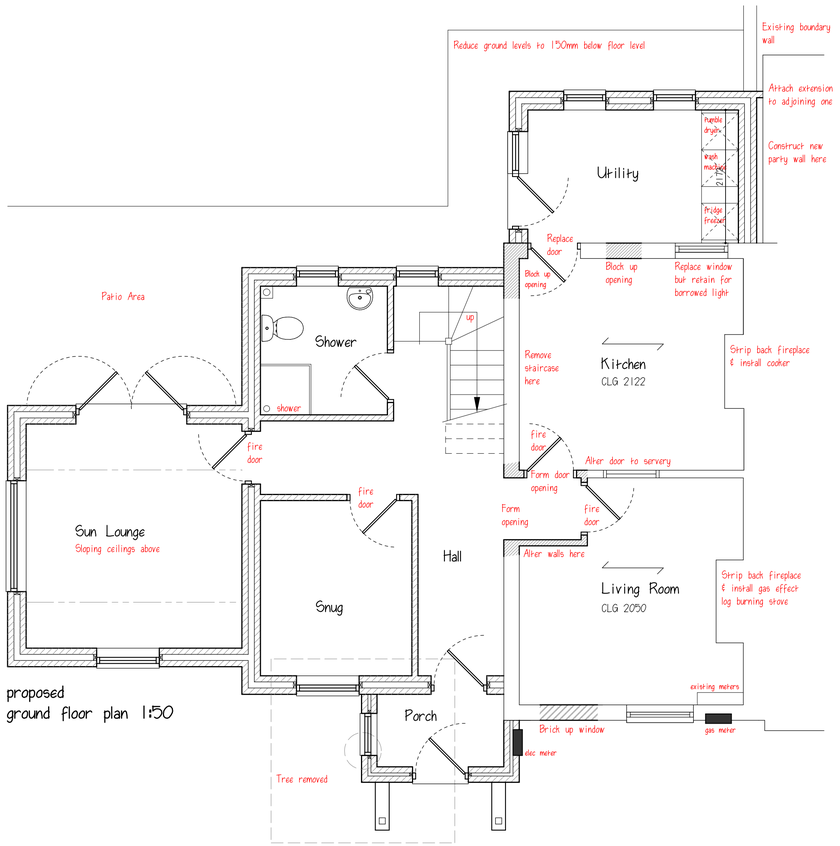


proposed
ground floor plan 1:50

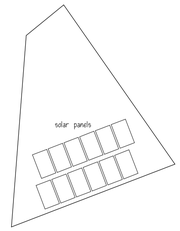


carport plan 1:200


proposed
first floor plan
1:50

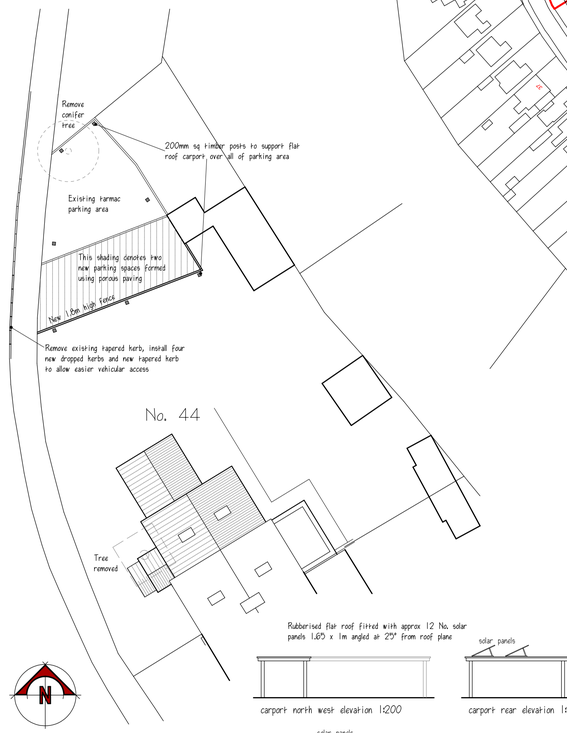

block plan 1:200

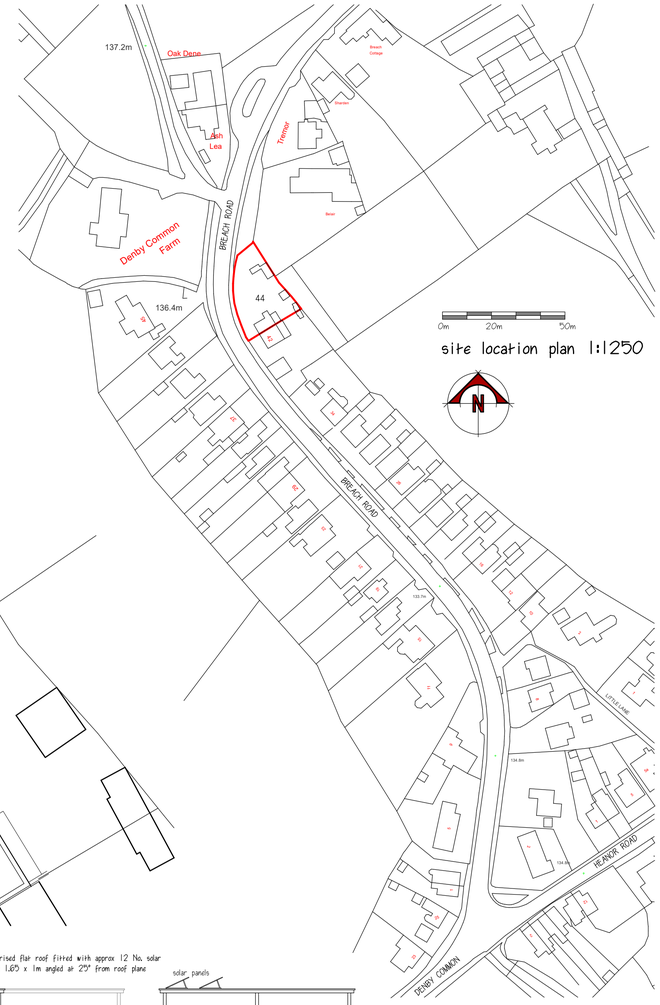

site location plan 1:1250

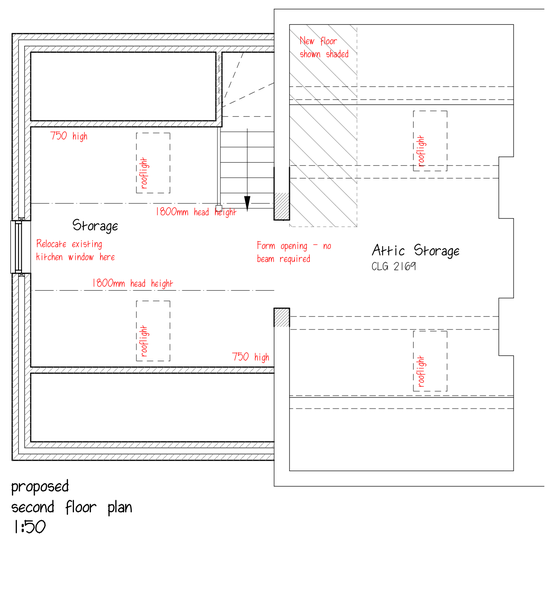

proposed
second floor plan
1:50

	REVISIONS	DATE
A	Revised following client meeting	13/09/21
B	Further client revisions	29/09/21
C	Minor client revisions, site plans & remaining elevations added	15/10/21
D	Outbuilding & Car Parking proposed alterations added, windows added	25/10/21
E	Carport added over parking area	17/11/21

CLIENT MRS. S. ALDRIDGE

ADDRESS 44 BREACH ROAD - DENBY VILLAGE

PROJECT PROPOSED EXTENSION, INTERNAL ALTERATIONS, CAR PARKING & CARPORT, OUTBUILDING EXTENSION.

DRAWING SURVEY & SCHEME DESIGN

SCALE 1:50 / 1:100 / 1:200 / 1:1250

DATE AUGUST 2021

DWG No. PA/21-017 SK 81 01 E

PILKINGTON ARCHITECTURE

29A STRETTEA LANE
HIGHAM
ALFRETON
DERBYSHIRE
DE55 6EJ

Tel : 01773 843333
jon@pilkington-architecture.co.uk

This drawing is copyright
Contractors must check all dimensions on site, working only from grid & figure dimensions.
Discrepancies must be reported to the designer before work is done.