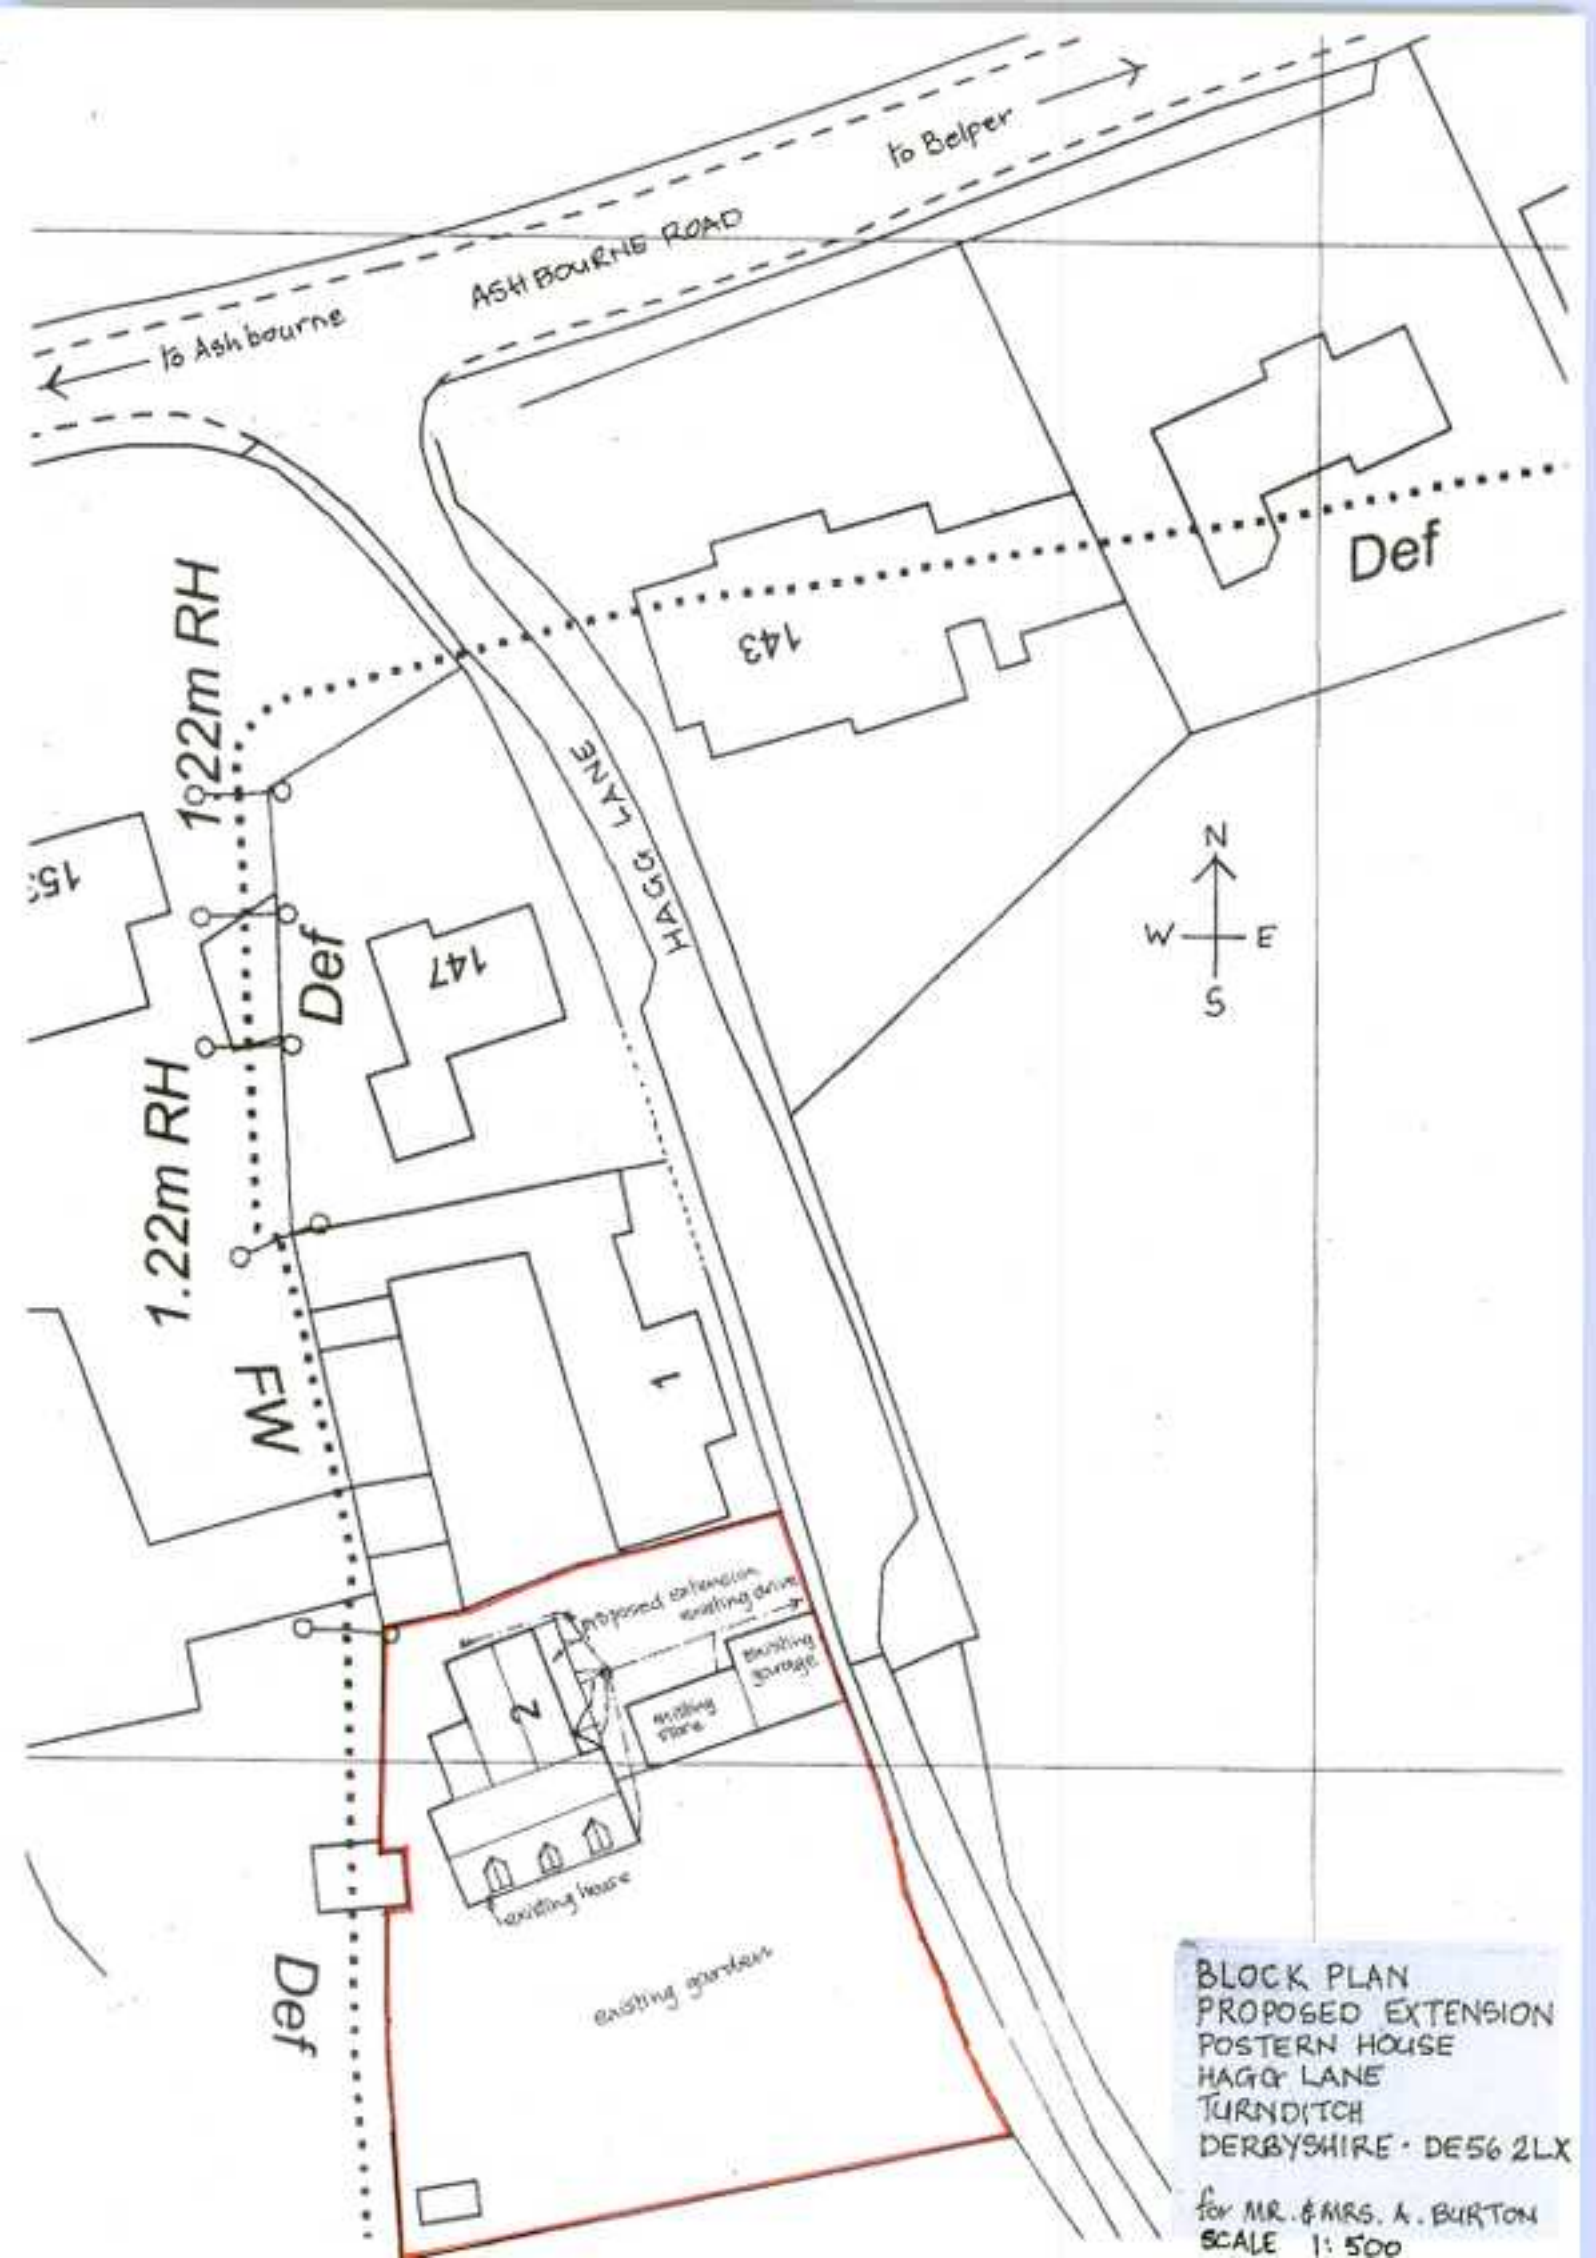


BLOCK PLAN
PROPOSED EXTENSION
POSTERN HOUSE
HAGG LANE
TURNDITCH
DERBYSHIRE · DE56 2LX

for MR. & MRS. A. BURTON
SCALE 1:500