

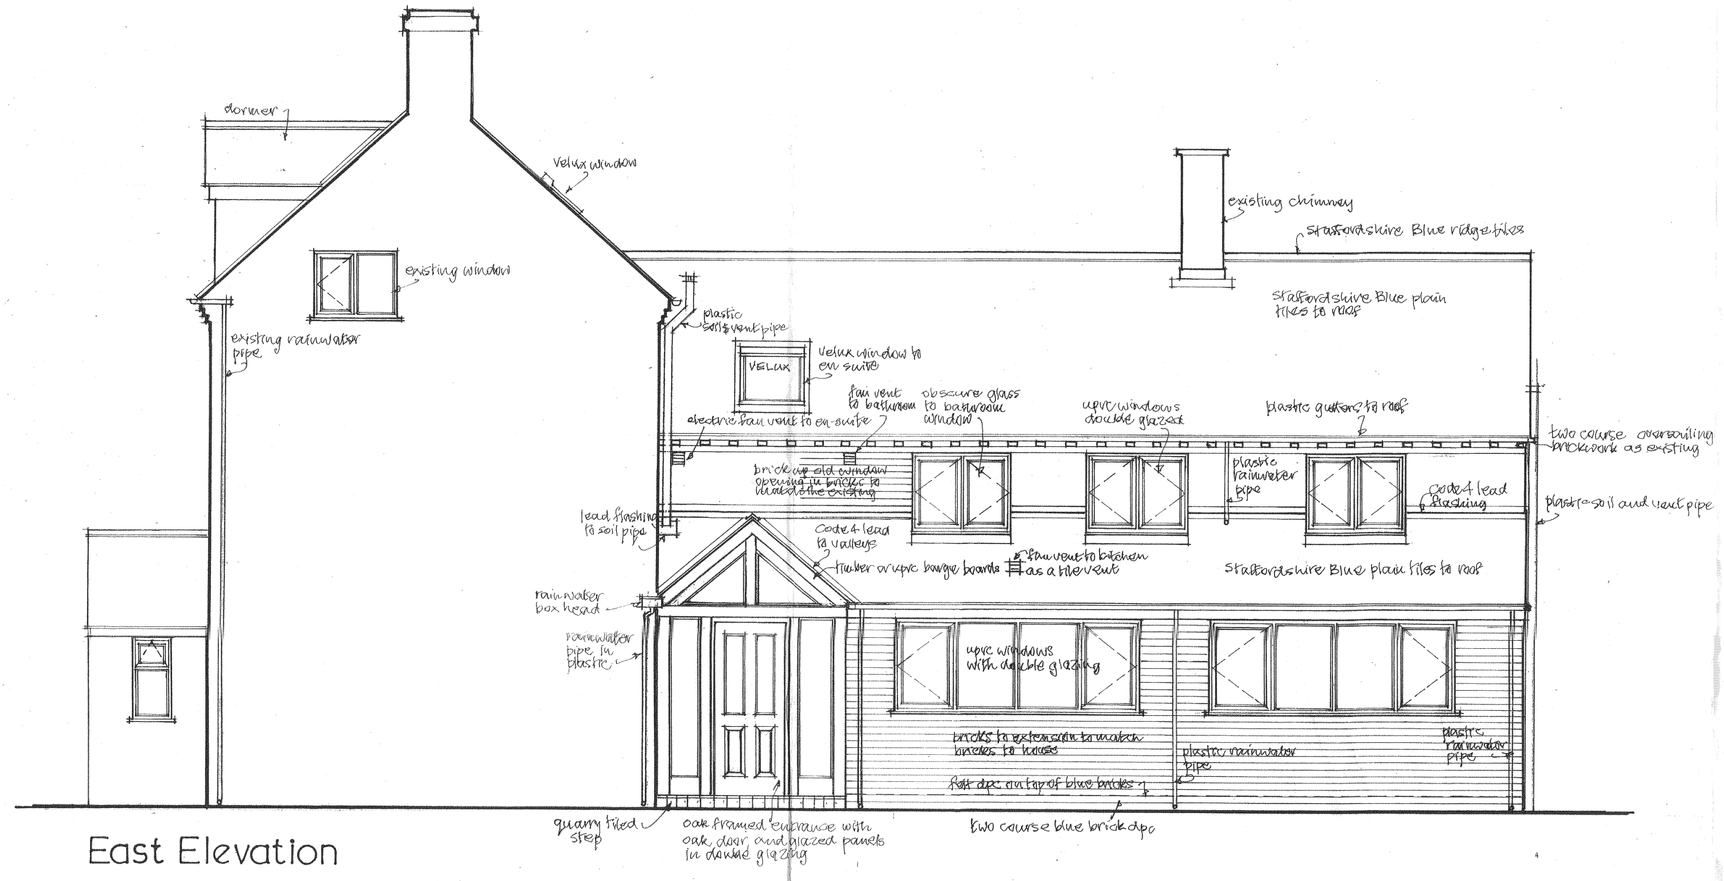



East Elevation

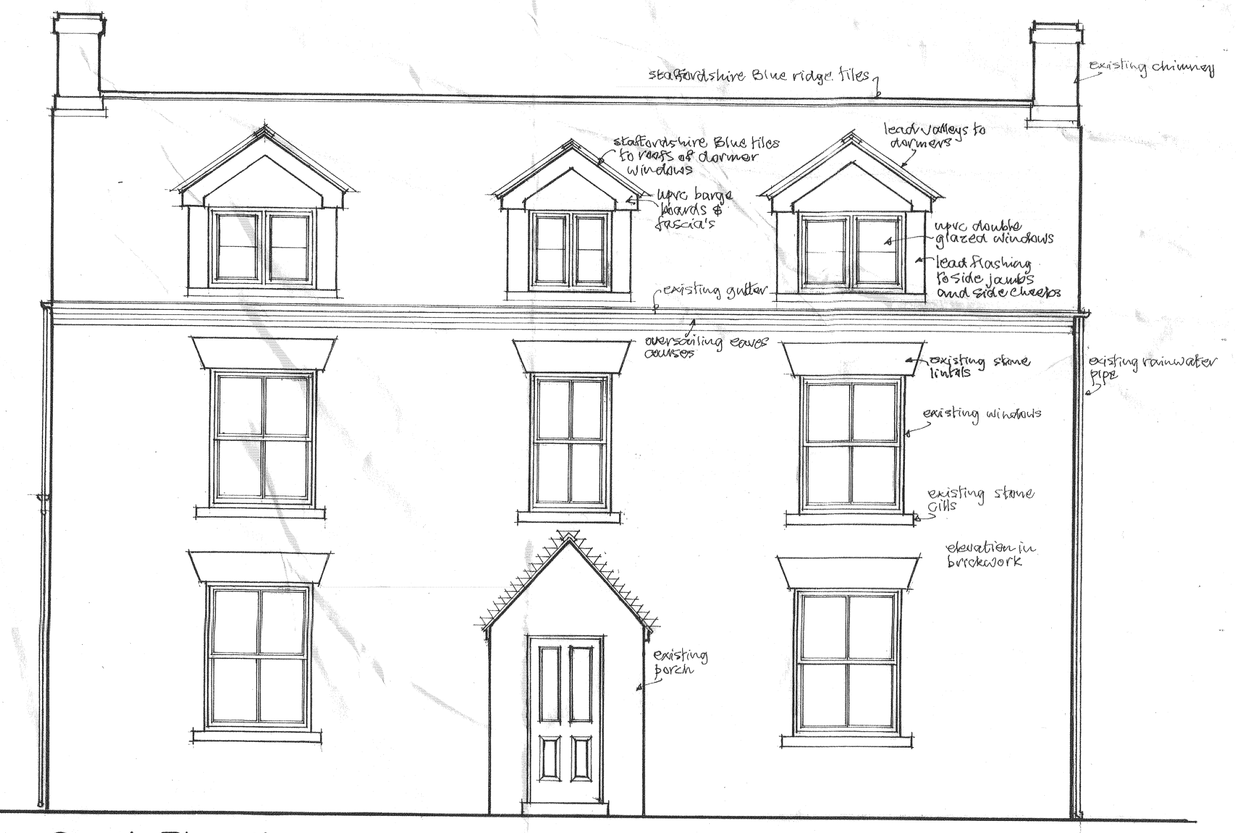

South Elevation

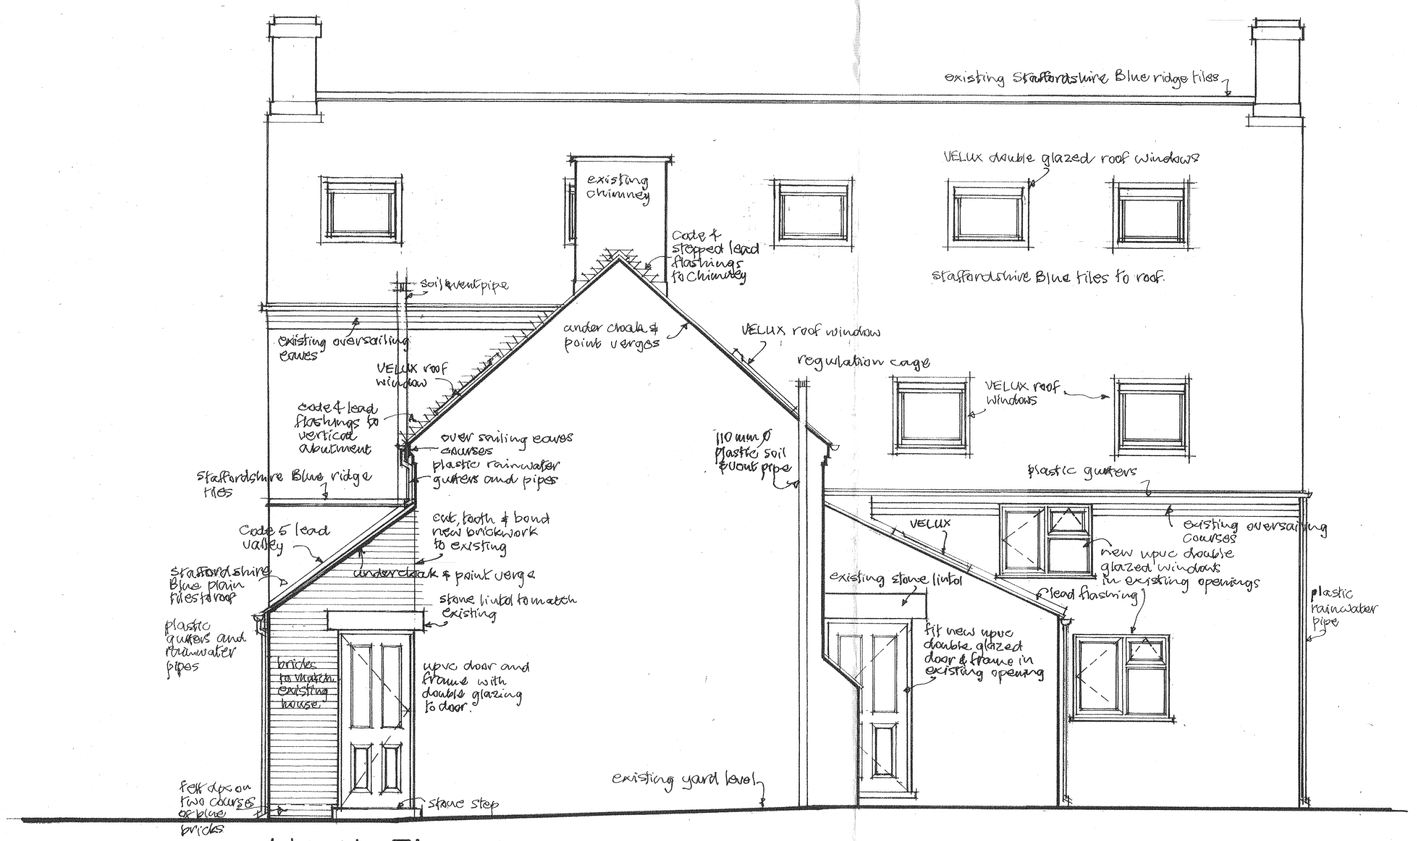

North Elevation

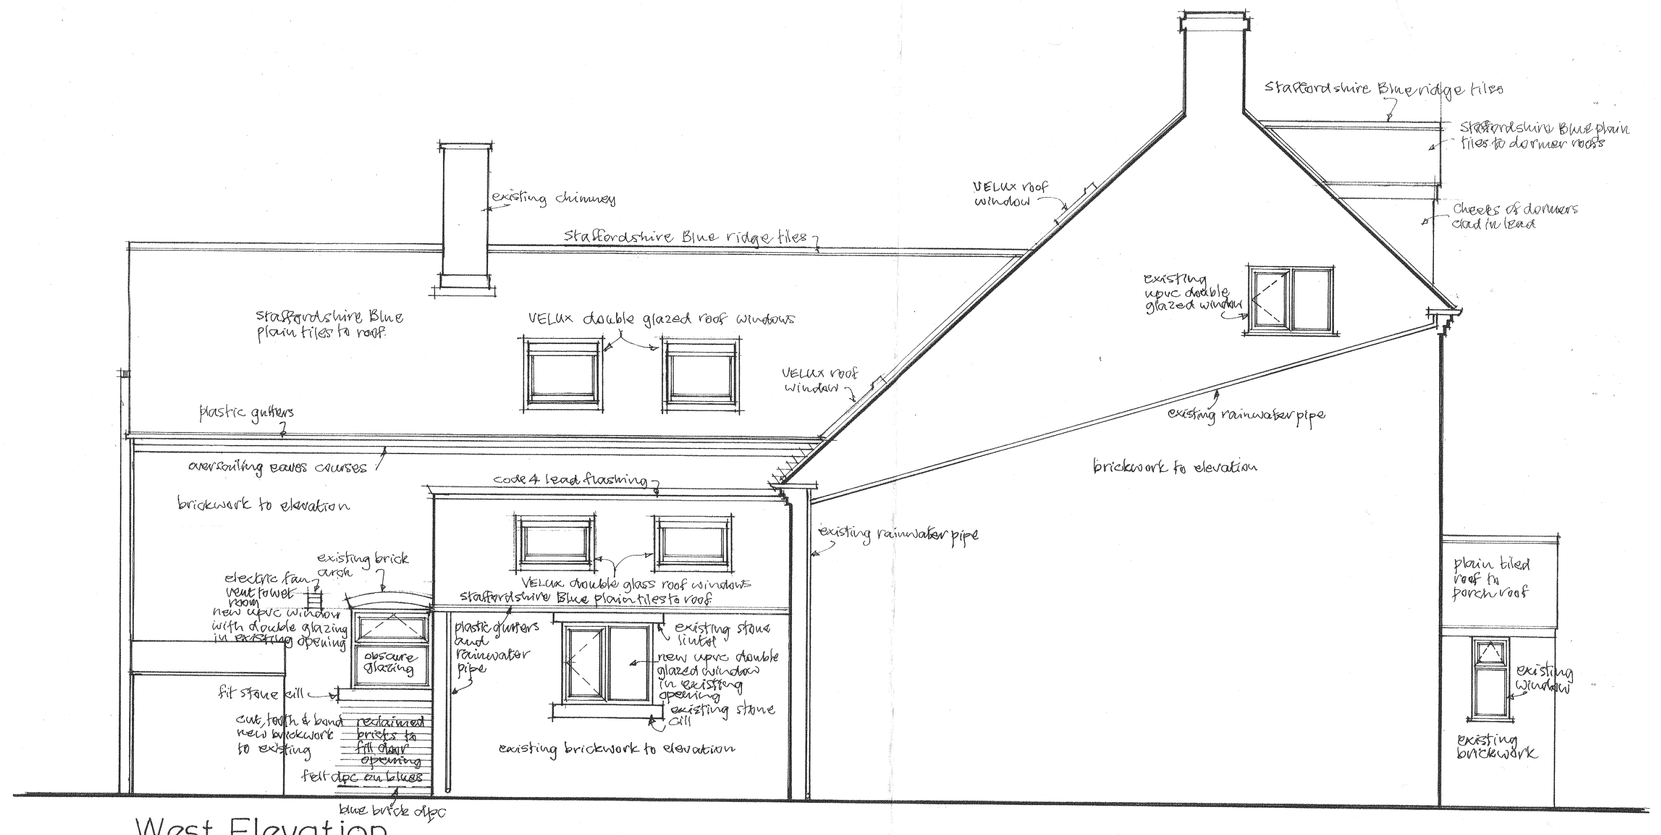

West Elevation

Proposed Elevations
Postern House
Hagg Lane
Turnditch
Derbyshire
DE56 2LX

for Mr. & Mrs. A. Burton
scale 1:50 date May 2021