

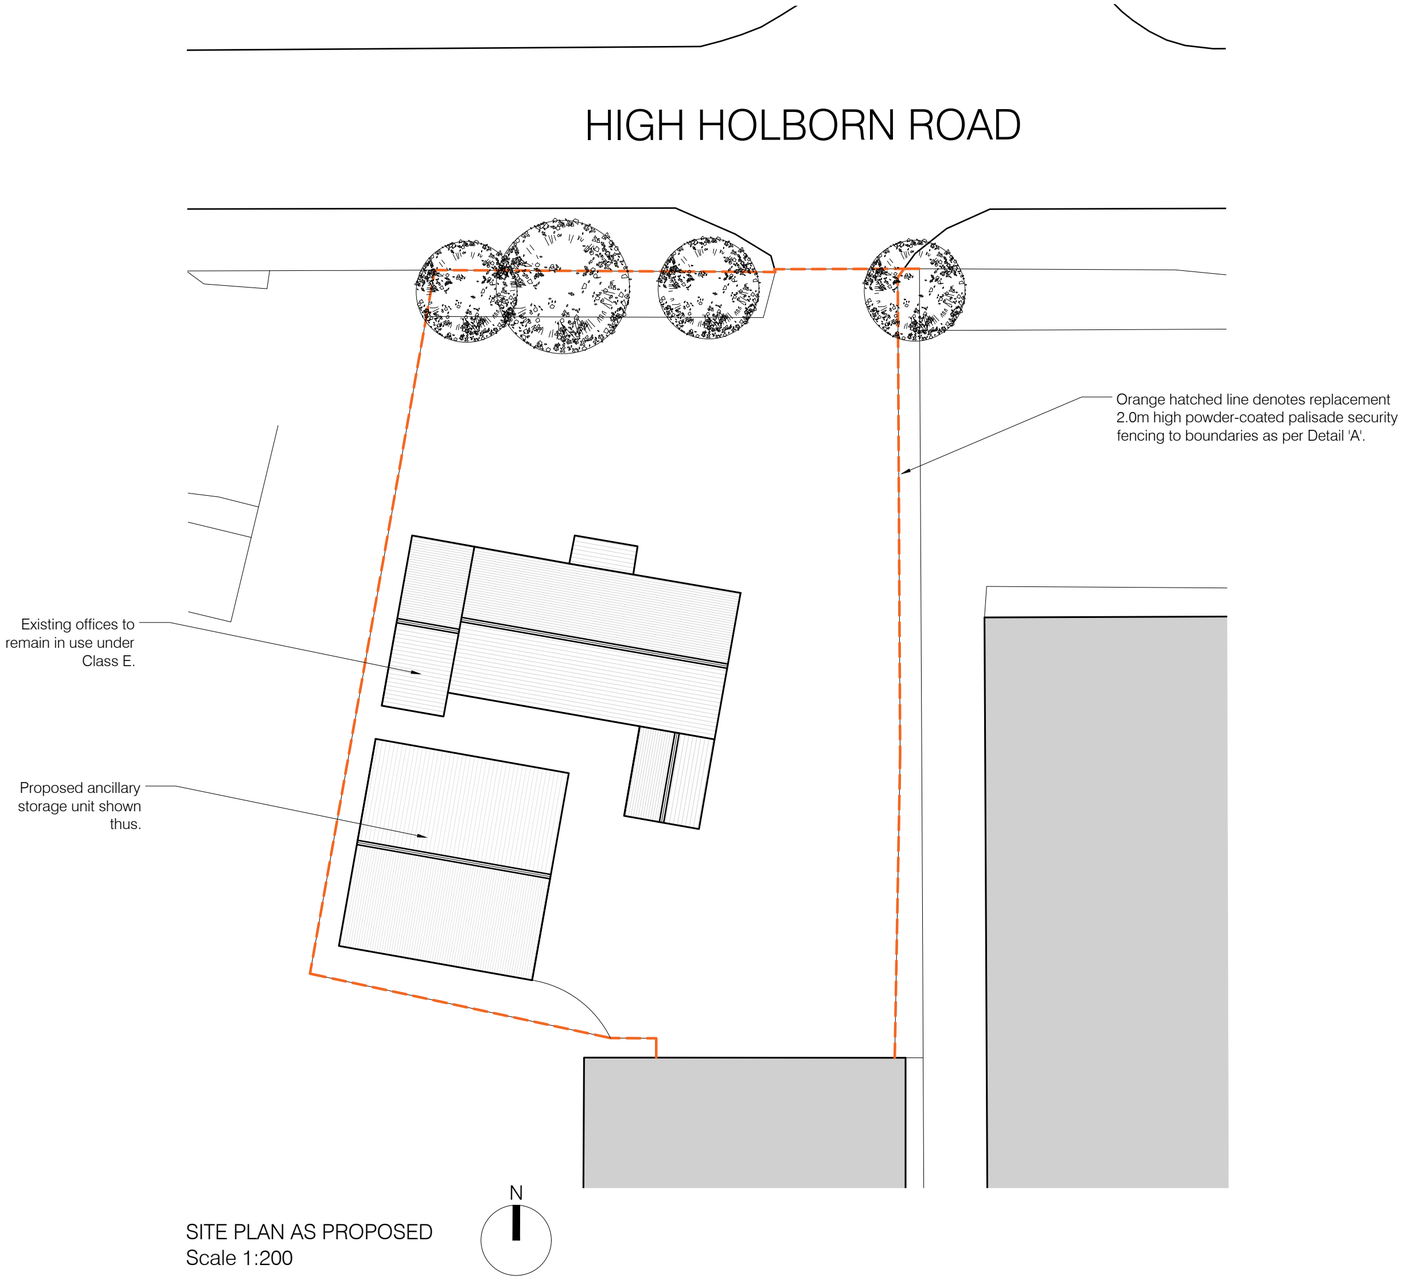



SITE PLAN AS PROPOSED
Scale 1:200

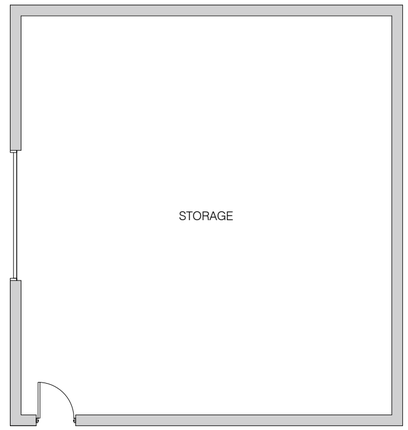


Floor Plan as Proposed
Scale 1:100

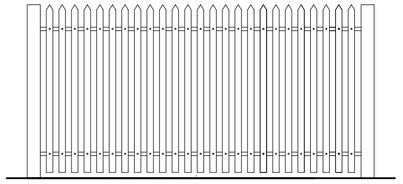


Detail 'A' - Fencing proposed
Scale 1:50

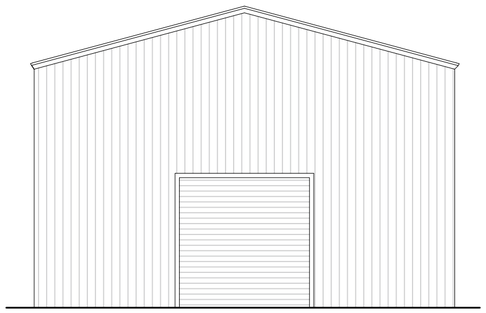


East Elevation as Proposed
Scale 1:100

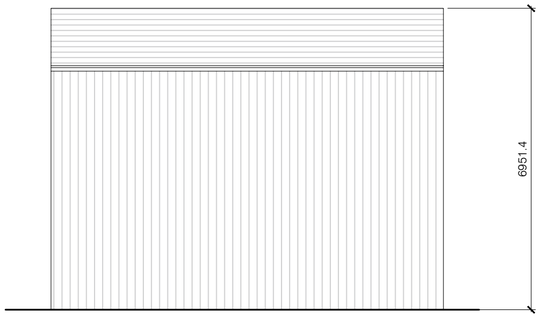

South Elevation as Proposed
Scale 1:100

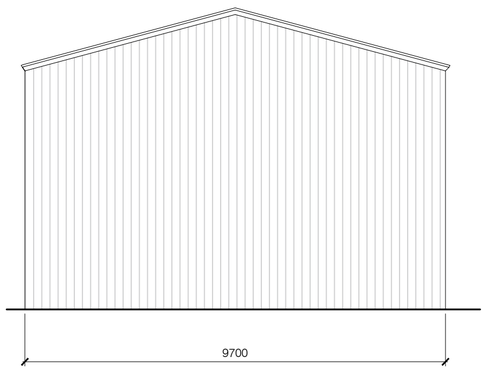

West Elevation as Proposed
Scale 1:100

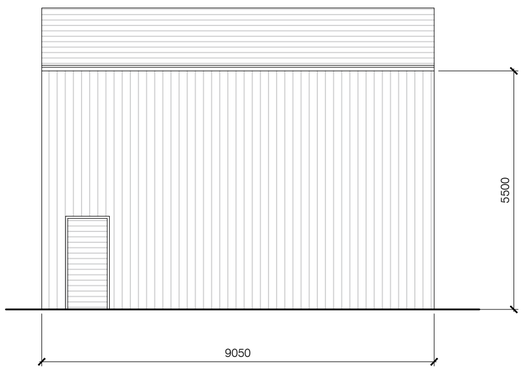

North Elevation as Proposed
Scale 1:100

Unit 10, High Holborn Road
Codnor Gate, Ripley

Plans as Proposed

PROJECT REF	SCALE(S)	PAPER SIZE	DRAWN BY
1003	As Stated	A2	GK

PROJECT	ORIGINATOR	ZONE	LEVEL	TYPE	ROLE	NUMBER
1003	CH	Z1	XX	DR	A	01002

STATUS	SUITABILITY DESCRIPTION
S0	WORK IN PROGRESS

REVISION	REVISION DESCRIPTION
P1	PRELIMINARY

Rev.	Description	Date	By	Chk'd
P1	First Issue	23-11-21	GH	XX