Scale 1:100

0 1 2 3 4 5 10

S.G ARCHITECTURAL DESIGN
Tel: 07817034426. sgarchitecturaldesign@gmail.com.
www.sgarchitecturaldesign.com


1A Overlane, Openwoodgate,
Belper, Derbyshire
DE56 0HW

14 - PROPOSED ELEVATIONS

SG PROJECT NO.	PAPER SIZE	DRAWN BY
240	A3	SG
REVISION: PLANNING	SCALES: 1:100	

Drawing measurements shall not be obtained by scaling. Verify all dimensions prior to construction. Immediately report any discrepancies on this document to SG ARCHITECTURAL DESIGN.


REV.	DESCRIPTION	DATE	BY	CHK'D
P1	FIRST ISSUE	13-12-21	SG	SG

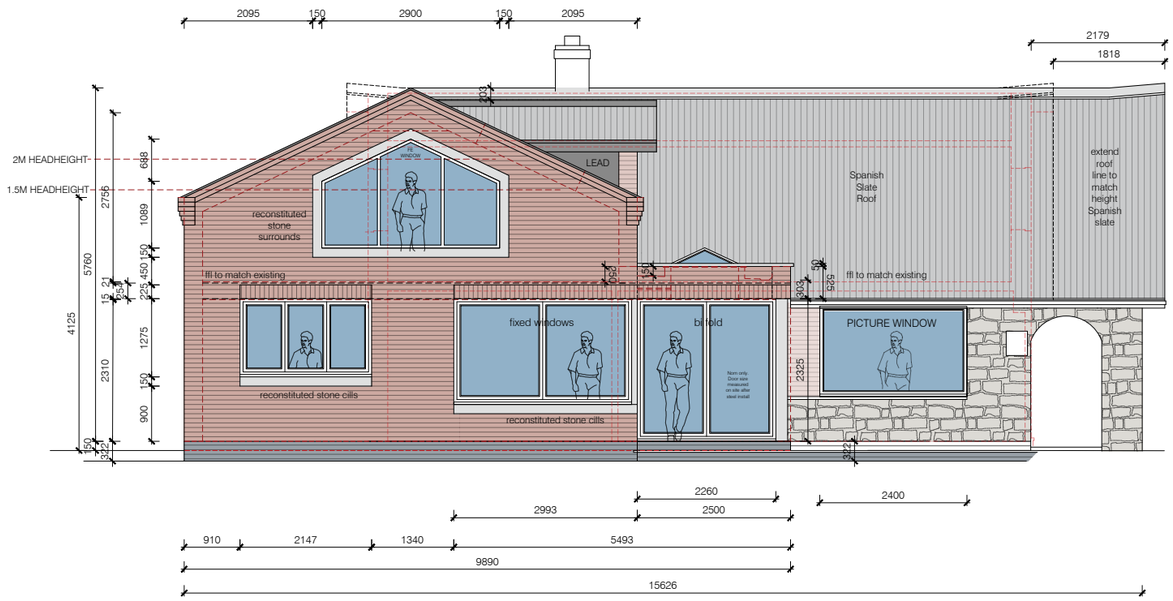




Datum: 125.00m.

Elevation 2.

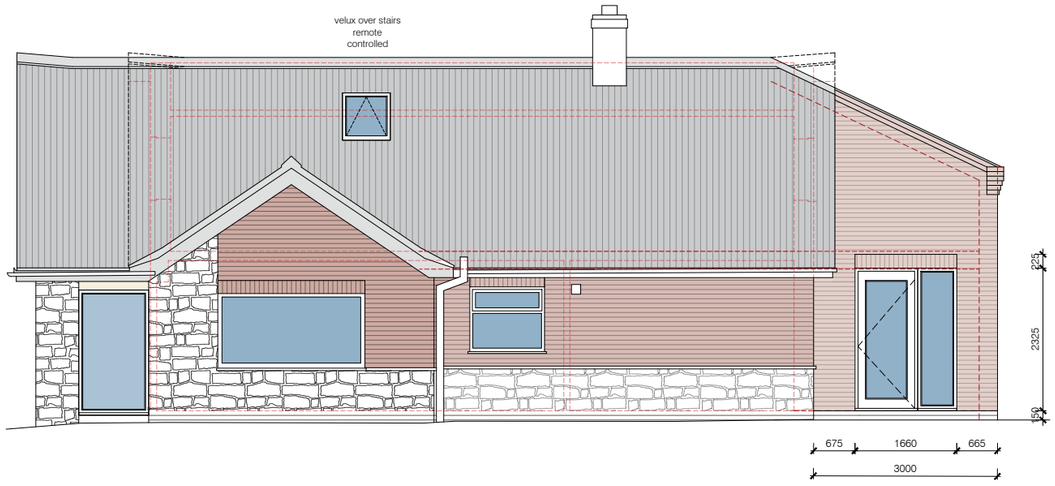

Datum: 125.00m.

Elevation 1.

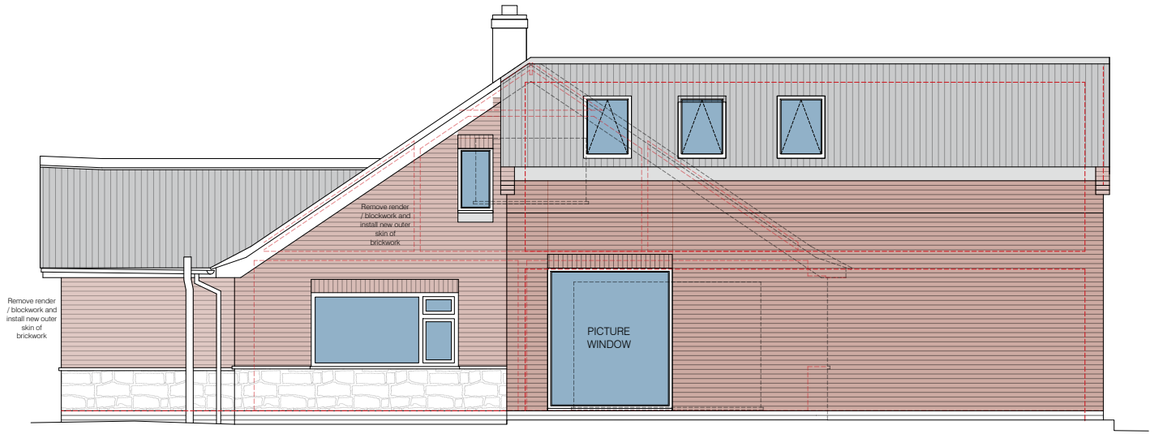

Datum: 125.00m.

Elevation 4.

Datum: 125.00m.

Elevation 3.