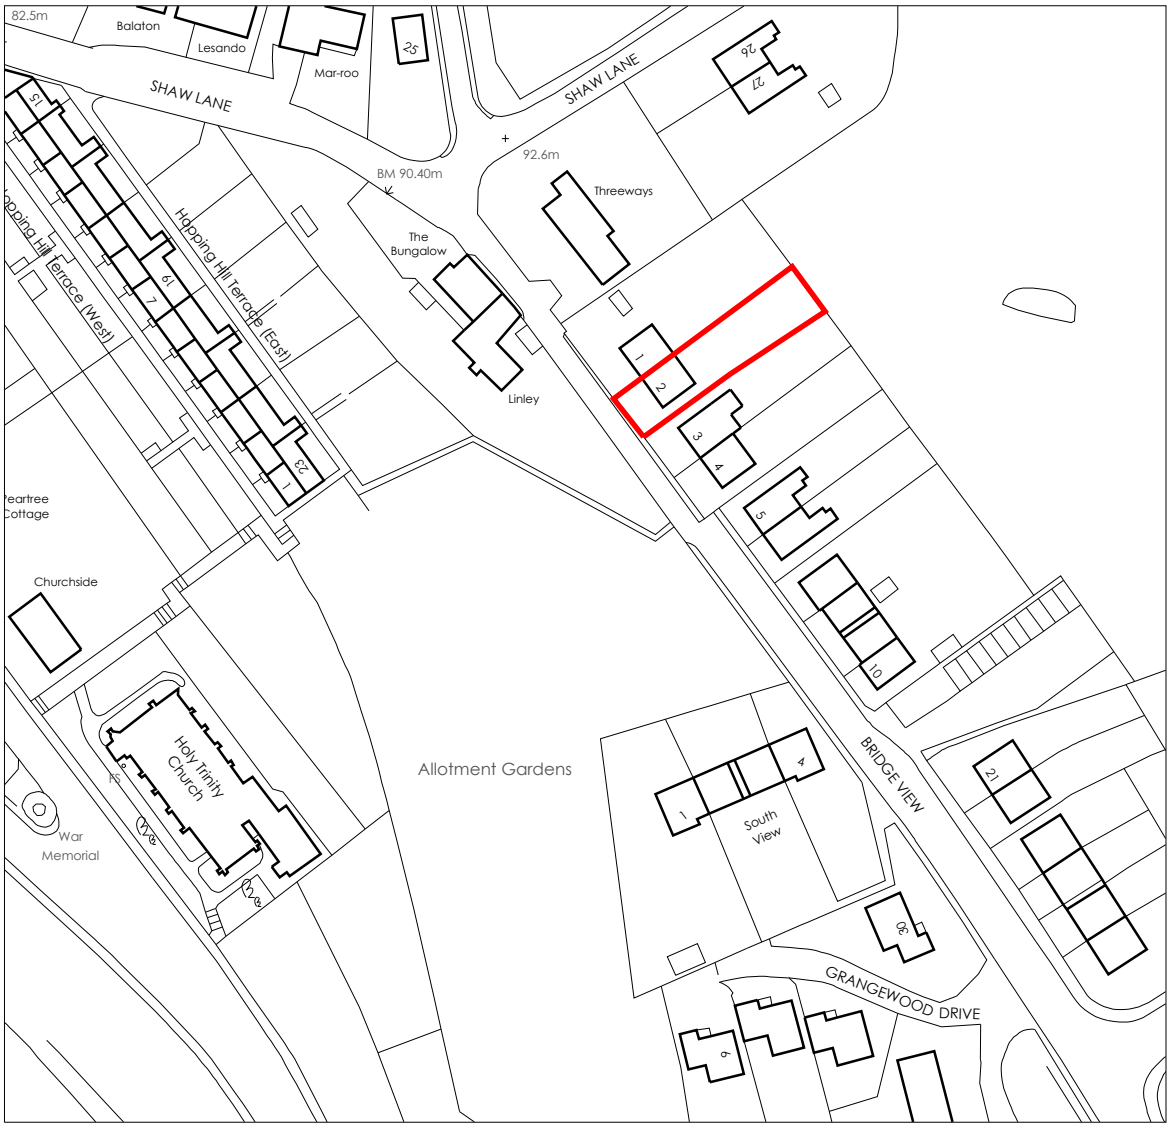


Ordnance Survey (c) 2020. Supplied by Streetwise Maps Ltd. Licence No: 100047474

NORTH

0 20 40 60 80 100

scale of metres

1:1250

JS:A
architectural design
project management

194 Church Lane
Hucknall· Nottingham
NG15 8DZ

07976 716973
admin@js-a.co.uk
www.js-a.co.uk

CLIENT: MB				DRAWING NUMBER: 1103-04
PROJECT: 2 Bridge View, Milford, Derbyshire.				
DRAWING: Site Location Plan				STATUS: PLANNING
DATE ©: Dec'21	SCALE: 1:1250	SIZE: A4	DRAWN: JCS	BASE FILE: Site location plan.dwg

DO NOT SCALE THIS DRAWING. REPRODUCTION SUBJECT TO COPYRIGHT.