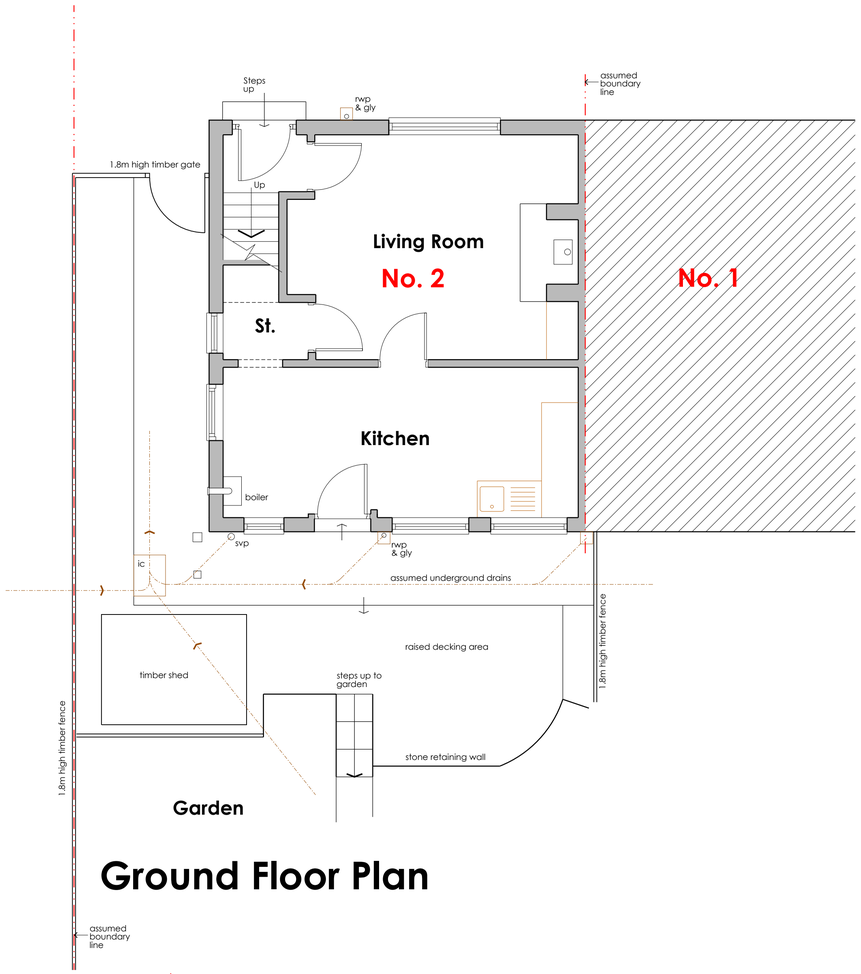
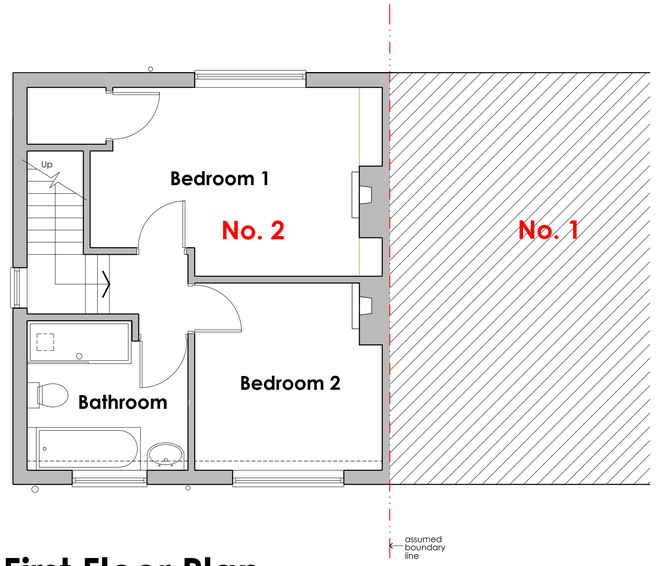
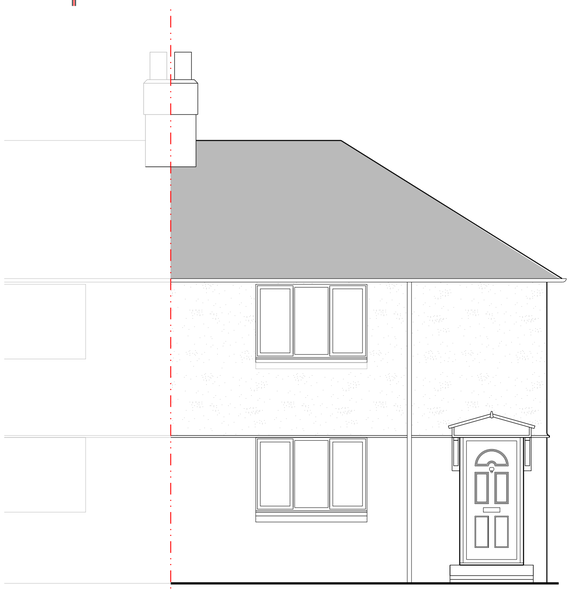


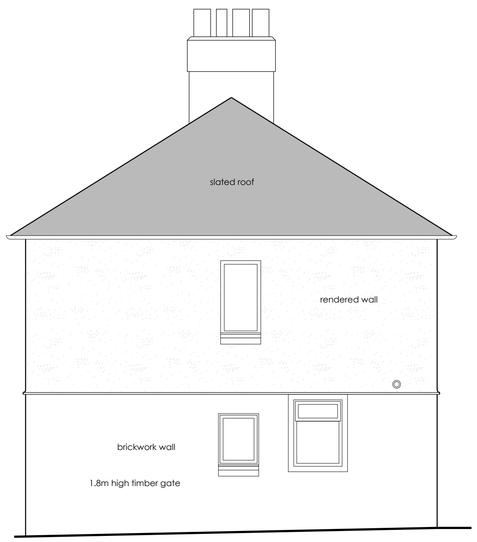

# Ground Floor Plan




# First Floor Plan




# Front Elevation
(South West)




# Side Elevation
(South East)




# Rear Elevation
(North East)

JS:A
joseph sutton architect
project management
07974 714973
admin@js-a.co.uk
www.js-a.co.uk
194 Church Lane
Hucknall Nottingham
NG15 8DZ

CLIENT: MB
PROJECT: 2 Bridge View, Milford. Derbyshire.
DRAWING: Existing Arrangement.
DRAWING NUMBER: 1103-01
STATUS: PLANNING
DATE ©: Nov'21
SCALE: 1:50
SIZE: A1
DRAWN: JCS
BASE FILE: survey.dwg

DO NOT SCALE THIS DRAWING. REPRODUCTION SUBJECT TO COPYRIGHT.