PROPOSED DECK TO BE
29.1M LONG X 4.8M WIDE

Wall Ht : 3m

Wall Ht : 3m

Wall Ht : 3.2m

Wall Ht : 3.5m

Extg decking

Extg service door

59.67

MH 59.36

58.83

GRASS

Tree Ht : 11m

58.42

58.60

58.49

Bases to be constructed to be clear of extg tree roots

58.83

58.9

59.01

58.84

58.85

58.97

59.09

58.73

58.70

58.80

58.91


59.075


59.04

58.62


extg service door into kitchen

Extg Kitchen

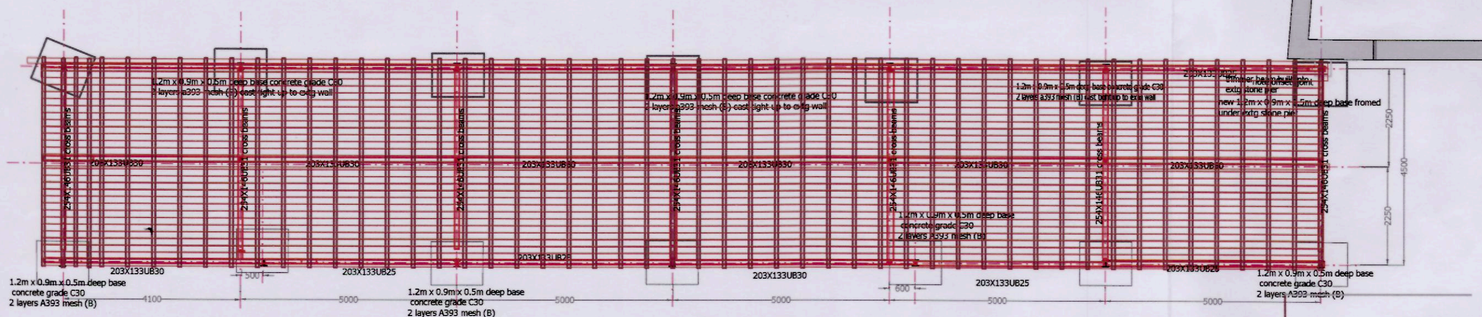

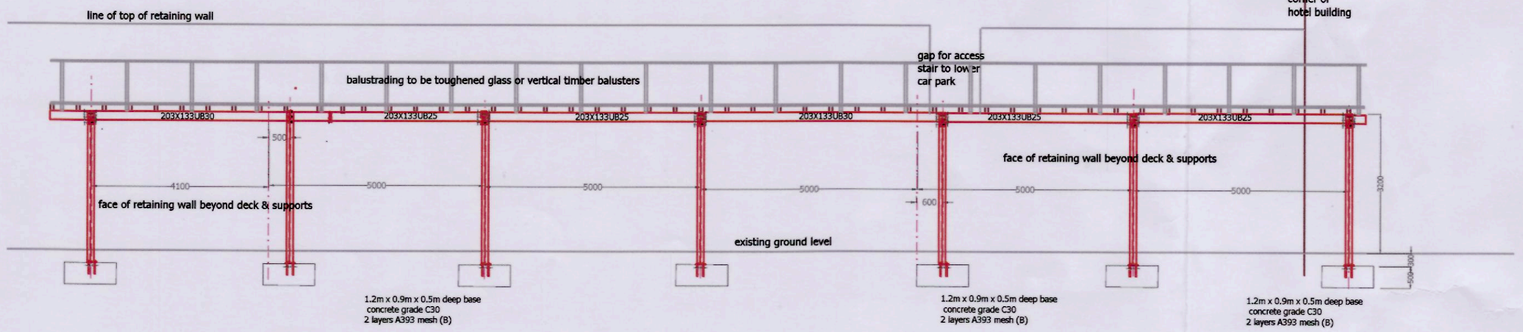

Elevation of Deck to lower car park

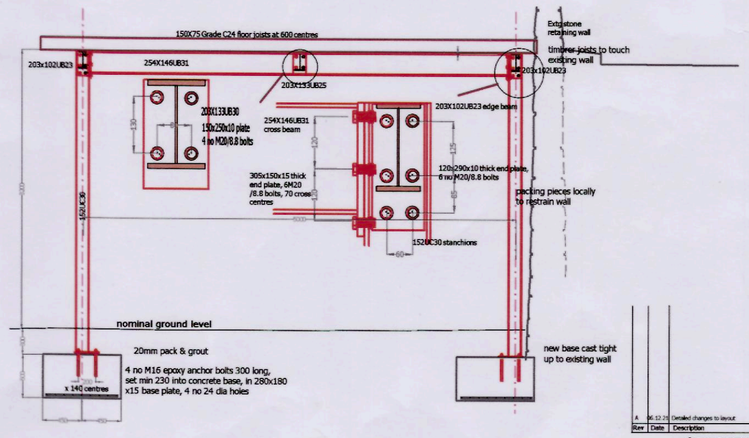

Rev	Date	Description	By
A	06.12.21	Detailed changes to layout	Rm

© Design Copyright of the Engineer

Robert Morton, Consulting Engineer
P.O. Box 5632, Matlock Derbyshire DE4 4ZF
Telephone 01629 826 540 Fax 01629 826 874
E-mail rmconsultant@lineone.net
Practice Established In 1978

CLIENT: Mr H Atwal The Strutt Arms Milford

PROJECT: Retaining Wall Propping Systerm

DRAWING: Layout & Details

Date	By	Scale	Job No	Rev
Jun21	Rm	1:100,1:50,1:10	620/4938.2	A