

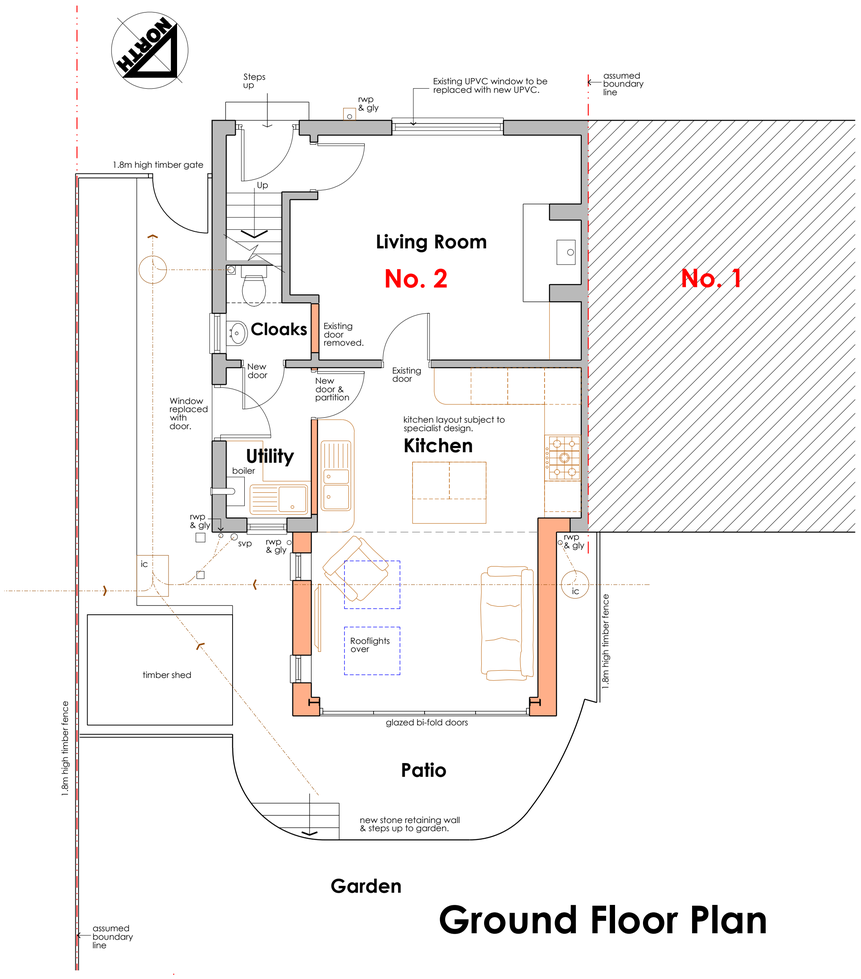



Ground Floor Plan

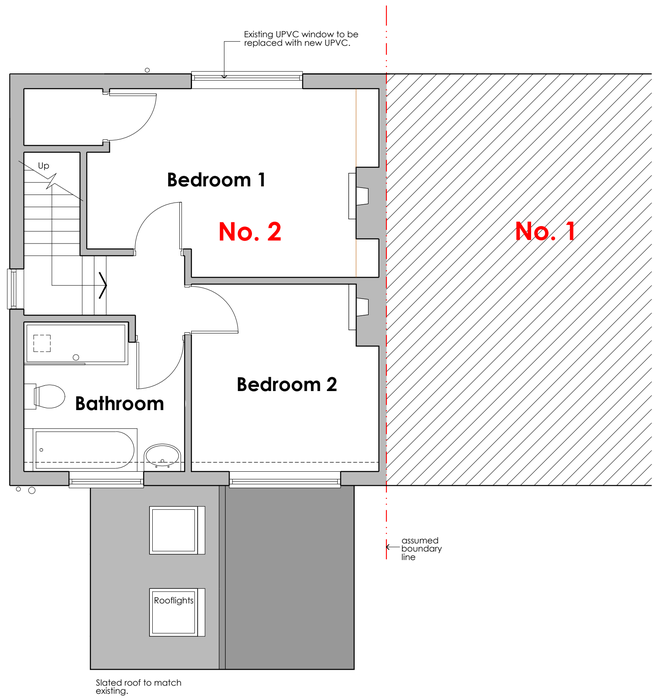


First Floor Plan

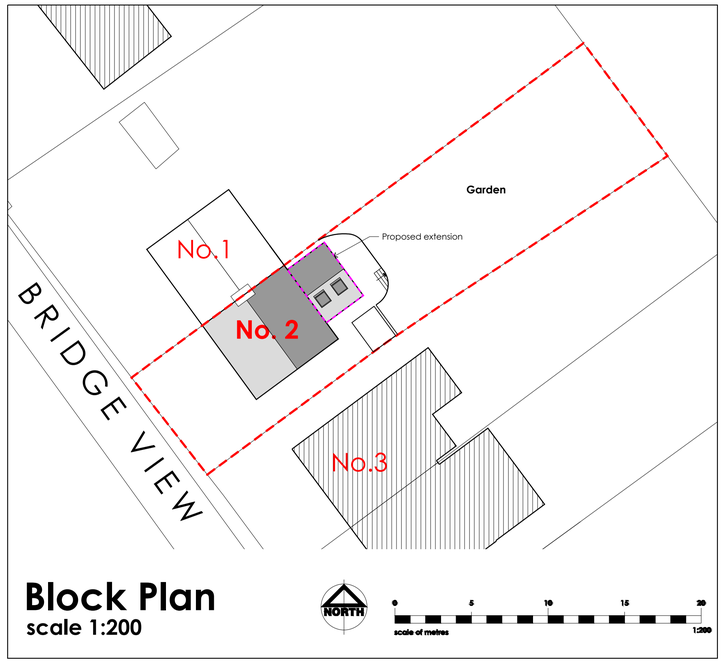

Block Plan
scale 1:200

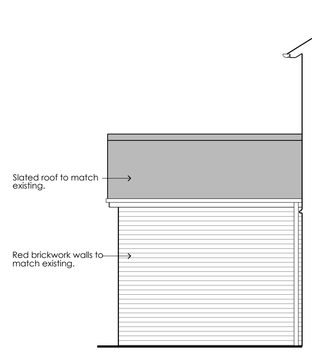


Side Elevation
(North West)

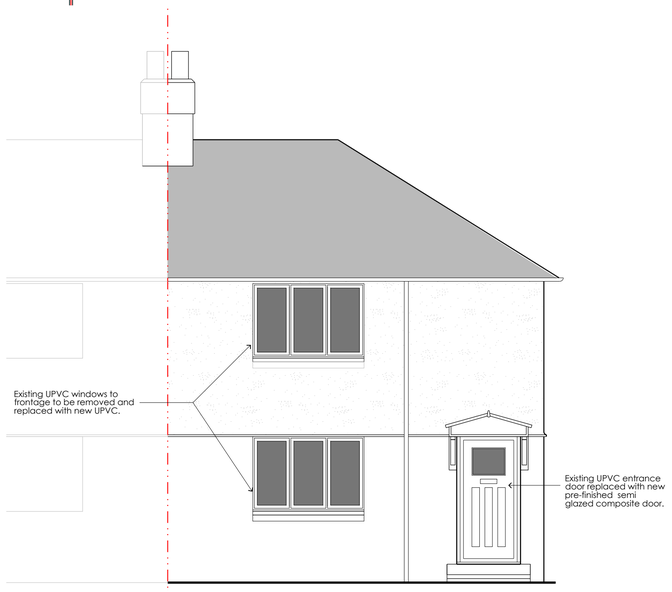


No. 1 No. 2

Front Elevation
(South West)

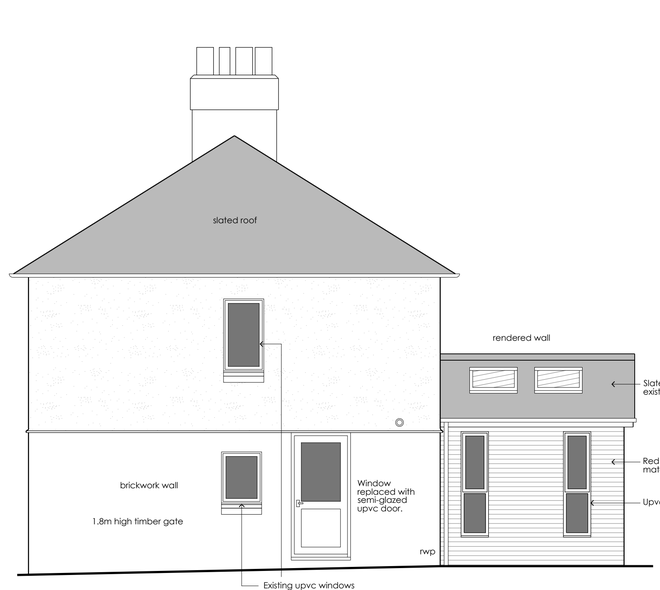


Side Elevation
(South East)

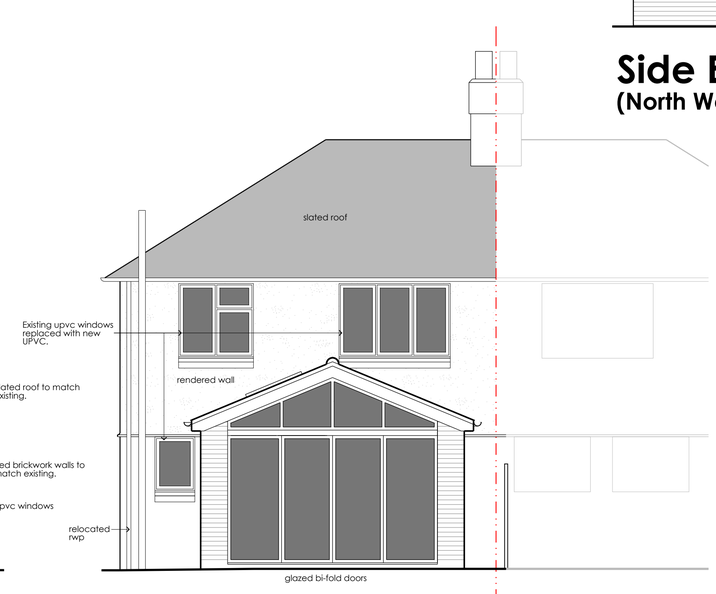

No. 2 No. 1

Rear Elevation
(North East)

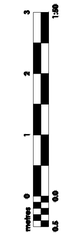

CLIENT: MB
PROJECT: 2 Bridge View, Milford, Derbyshire.
DRAWING: Proposed Arrangement.
DATE © Dec'21
SCALE 1:50
SIZE A1
DRAWN JCS
DRAWING NUMBER 1103-03
STATUS PLANNING
BASE FILE survey.dwg

DO NOT SCALE THIS DRAWING. REPRODUCTION SUBJECT TO COPYRIGHT.

JS:A
architectural design project management
194 Church Lane
Hucknall Nottingham
NG15 8DZ
07976 711973
admin@js-a.co.uk
www.js-a.co.uk