


PLANNING

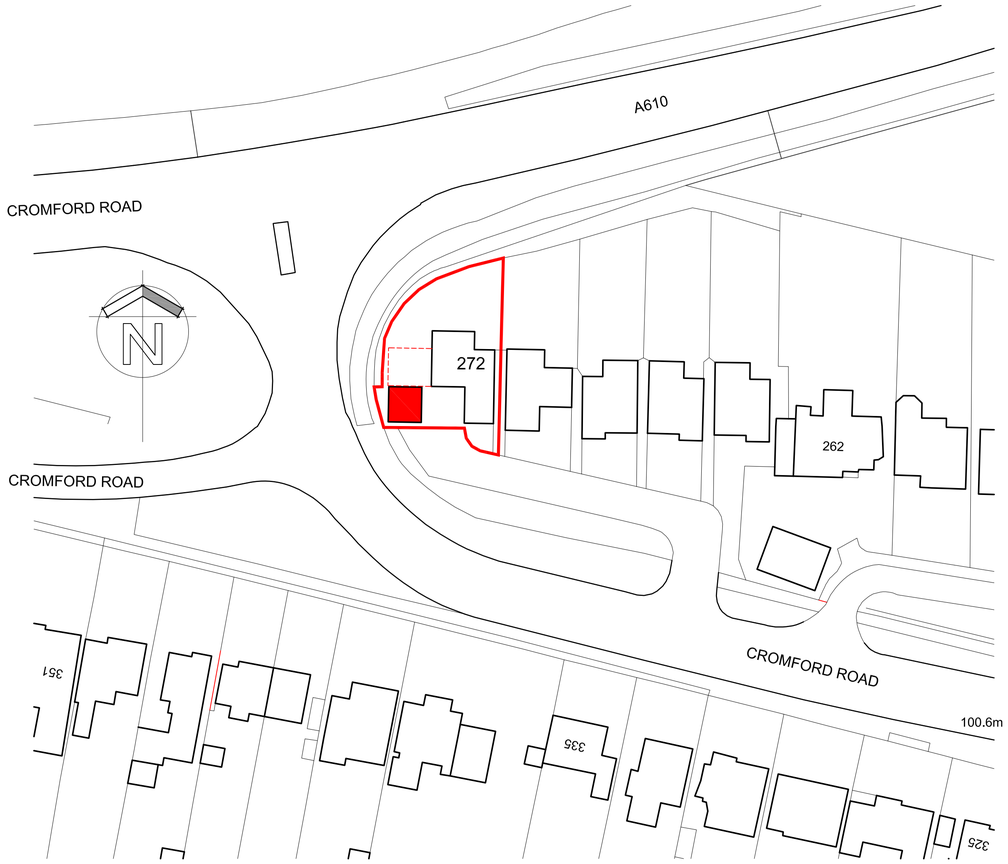


Ordnance Survey, (c) Crown Copyright 2021. All rights reserved. Licence number 100022432


Block Plan (Scale 1:500)

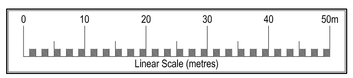


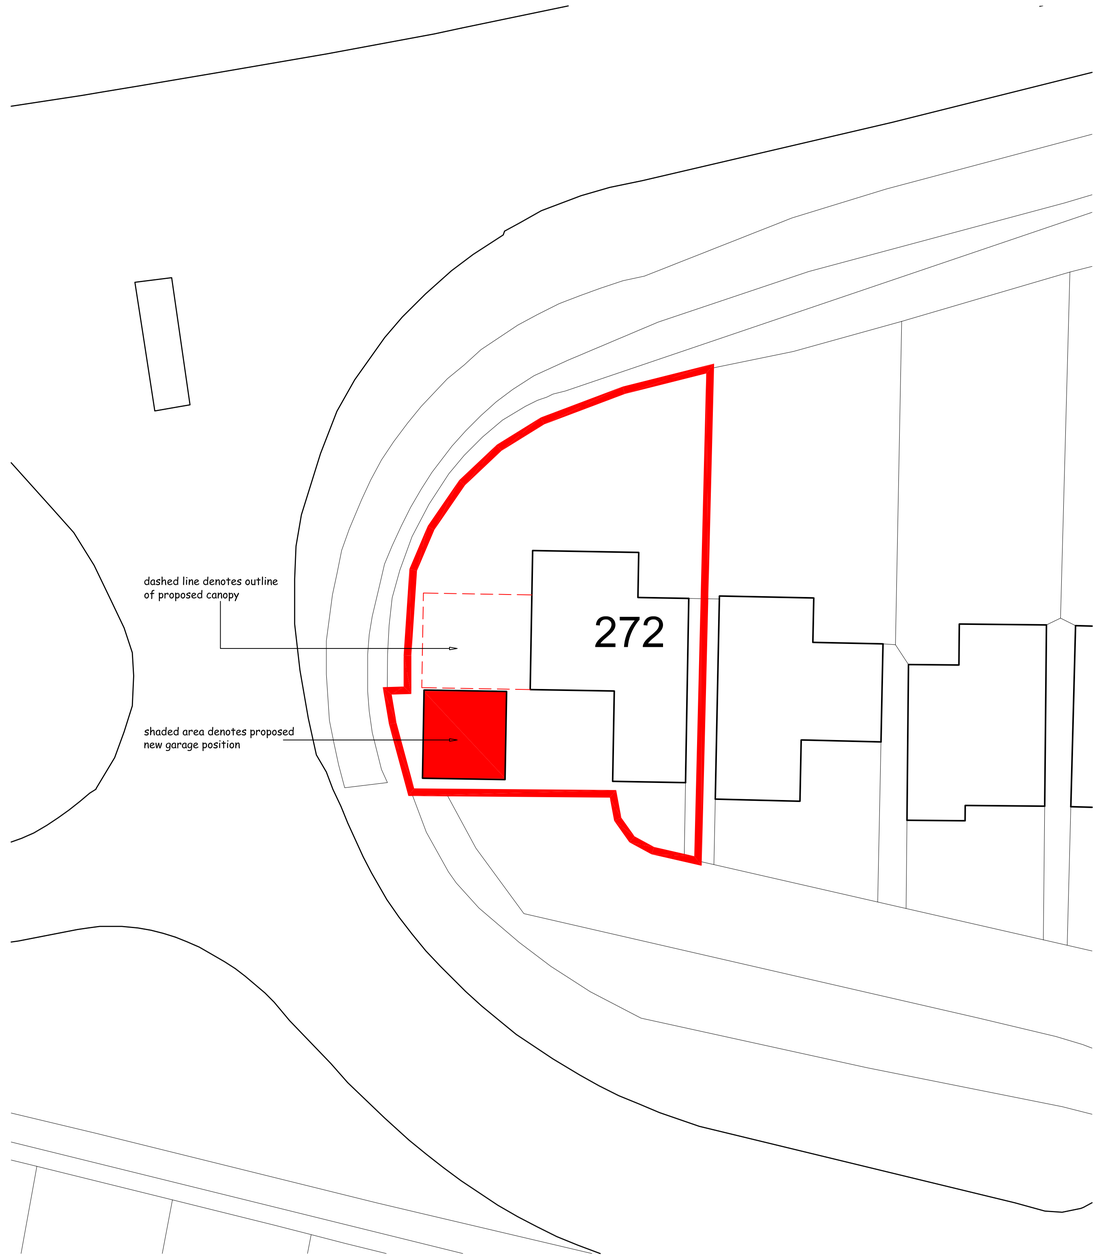


Site Plan (Scale 1:200)

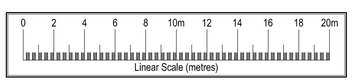


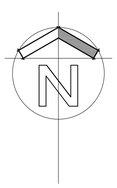

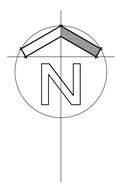

Site Location (Scale 1:1250)

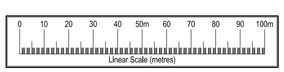

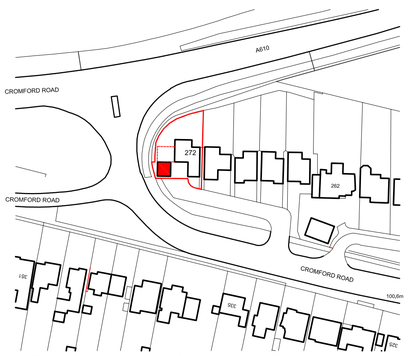

Ordnance Survey, (c) Crown Copyright 2021. All rights reserved. Licence number 100022432

Revision	Description	Date
A	Road names added and drawing number amended	16-12-2021

JJK Project Services Limited
46 Howells Place, Mastin Moor, Chesterfield S43 3FA
krichardson@jjkprojectservices.co.uk

Client: Mr and Mrs T Taylor

Project: Proposed Alteration Works
272 Cromford Road,
Langley Mill

Drawing Title: Site Location Plan, Block Plan and Site Plan

Drawn by	Checked	File
KDAR	KDAR	-

Drawing Number	Revision	Scale	Date
2021-44-012	A	Var @ A1	Nov 2021