
EXISTING



Front Elevation (Scale 1:100)

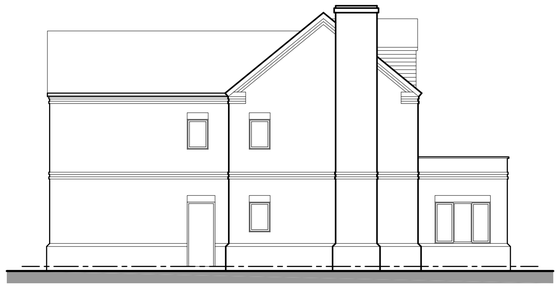


Side Elevation (Scale 1:100)




Side Elevation (Scale 1:100)




Rear Elevation (Scale 1:100)

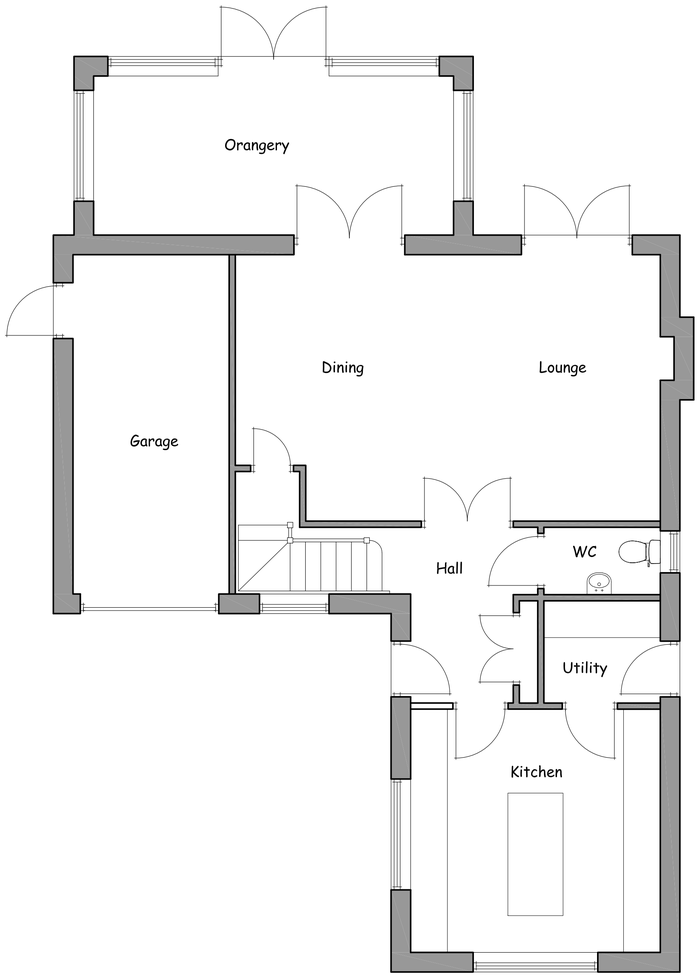


Ground Floor (Scale 1:50)

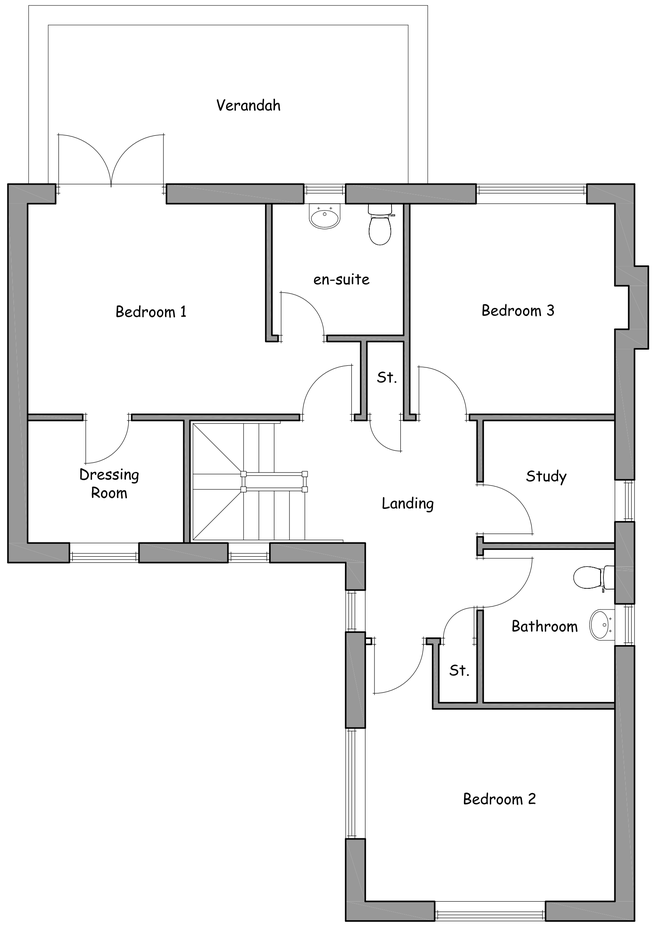


First Floor (Scale 1:50)

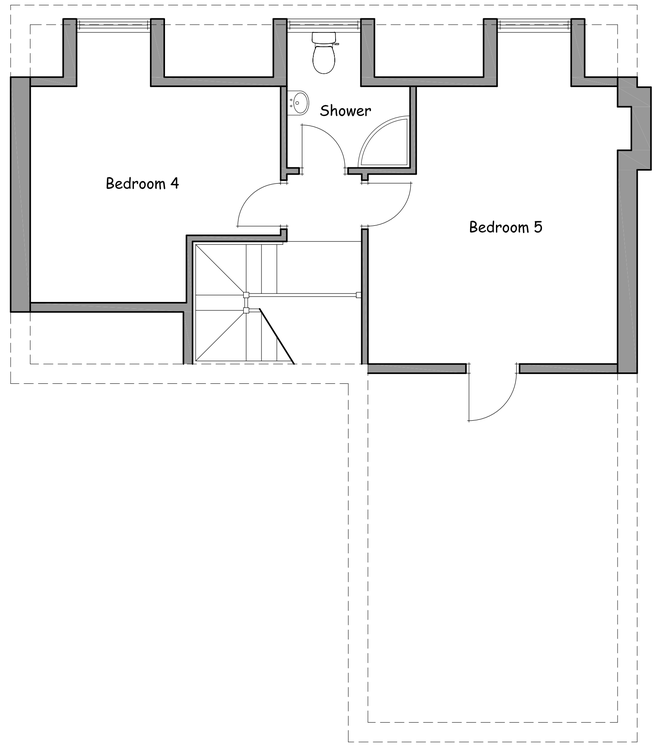

Second Floor (Scale 1:50)

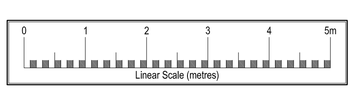

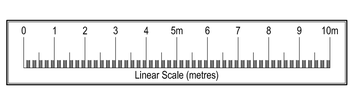

Revision	Description	Date
A	Elevations updated to reflect plan and planning comments	16-12-2021

JJK Project Services Limited
46 Howells Place, Mastin Moor, Chesterfield S43 3FA
krichardson@jjkprojectservices.co.uk

Client: Mr and Mrs T Taylor

Project: Proposed Alteration Works
272 Cromford Road,
Langley Mill

Drawing Title: Existing Floor Plans

Ground, First and Second Floor

Drawn by	Checked	File
KDAR	KDAR	-

Drawing Number	Revision	Scale	Date
2021-44-010	A	Var @ A1	Dec 2021