


SITE BLOCK PLAN @ 1:500

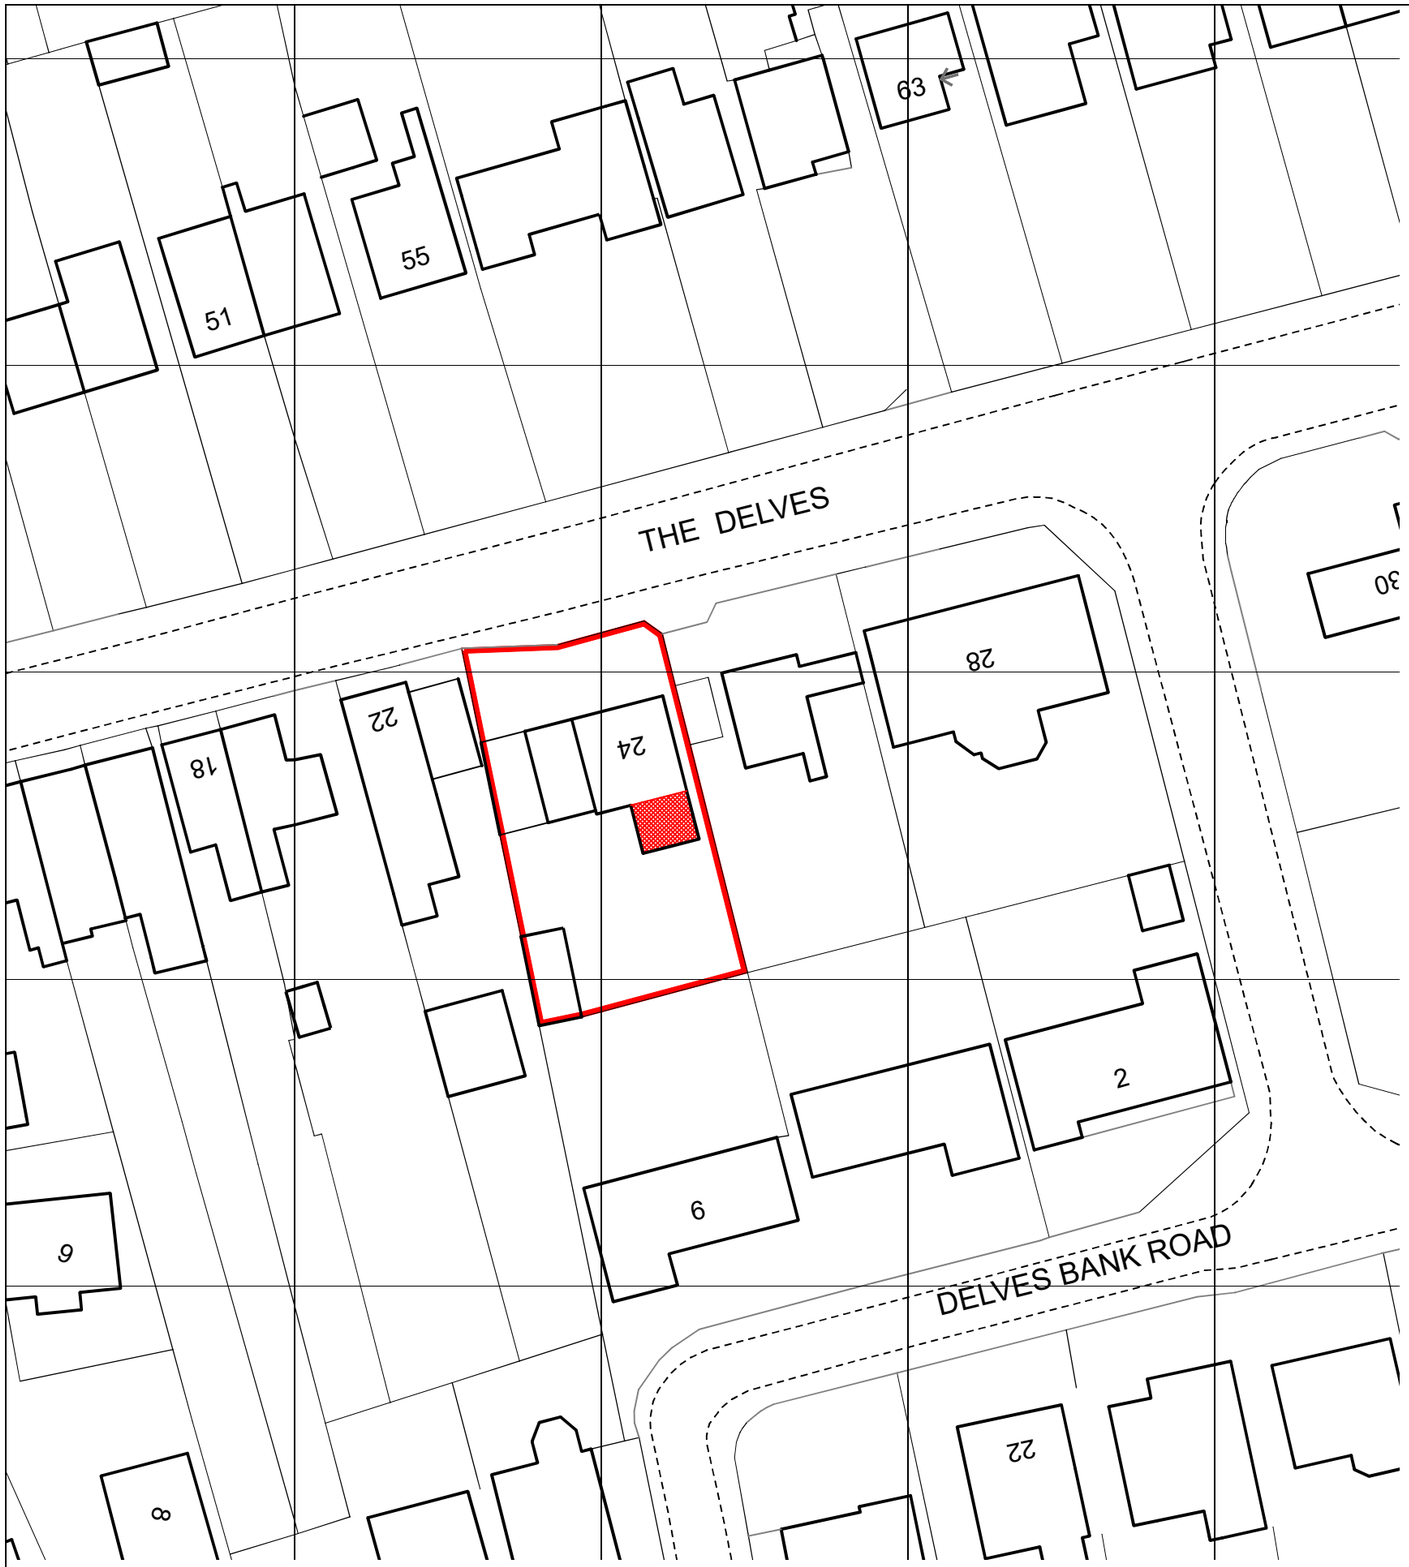

© Crown copyright 2021 Ordnance Survey 100053143
Cadastral data is subject to Crown copyright and is reproduced with permission of HM Land Registry.

SITE LOCATION PLAN @ 1:1250

REV	DATE	BY	DESCRIPTION

DRAWN DM | DATE 13-12-2021
SIZE A3 | SCALE 1:500 & 1:1250
NO. DMA-100-001 | REV

SITE LOCATION PLAN & BLOCK PLAN

PROPOSED EXTENSION TO
24 THE DELVES
SWANWICK

DARREN MAYNER ARCHITECTURE
54 ROWTHORNE AVENUE
SWANWICK ALFRETON
DE55 1RZ 01773 602082
www.mayner-architecture.co.uk