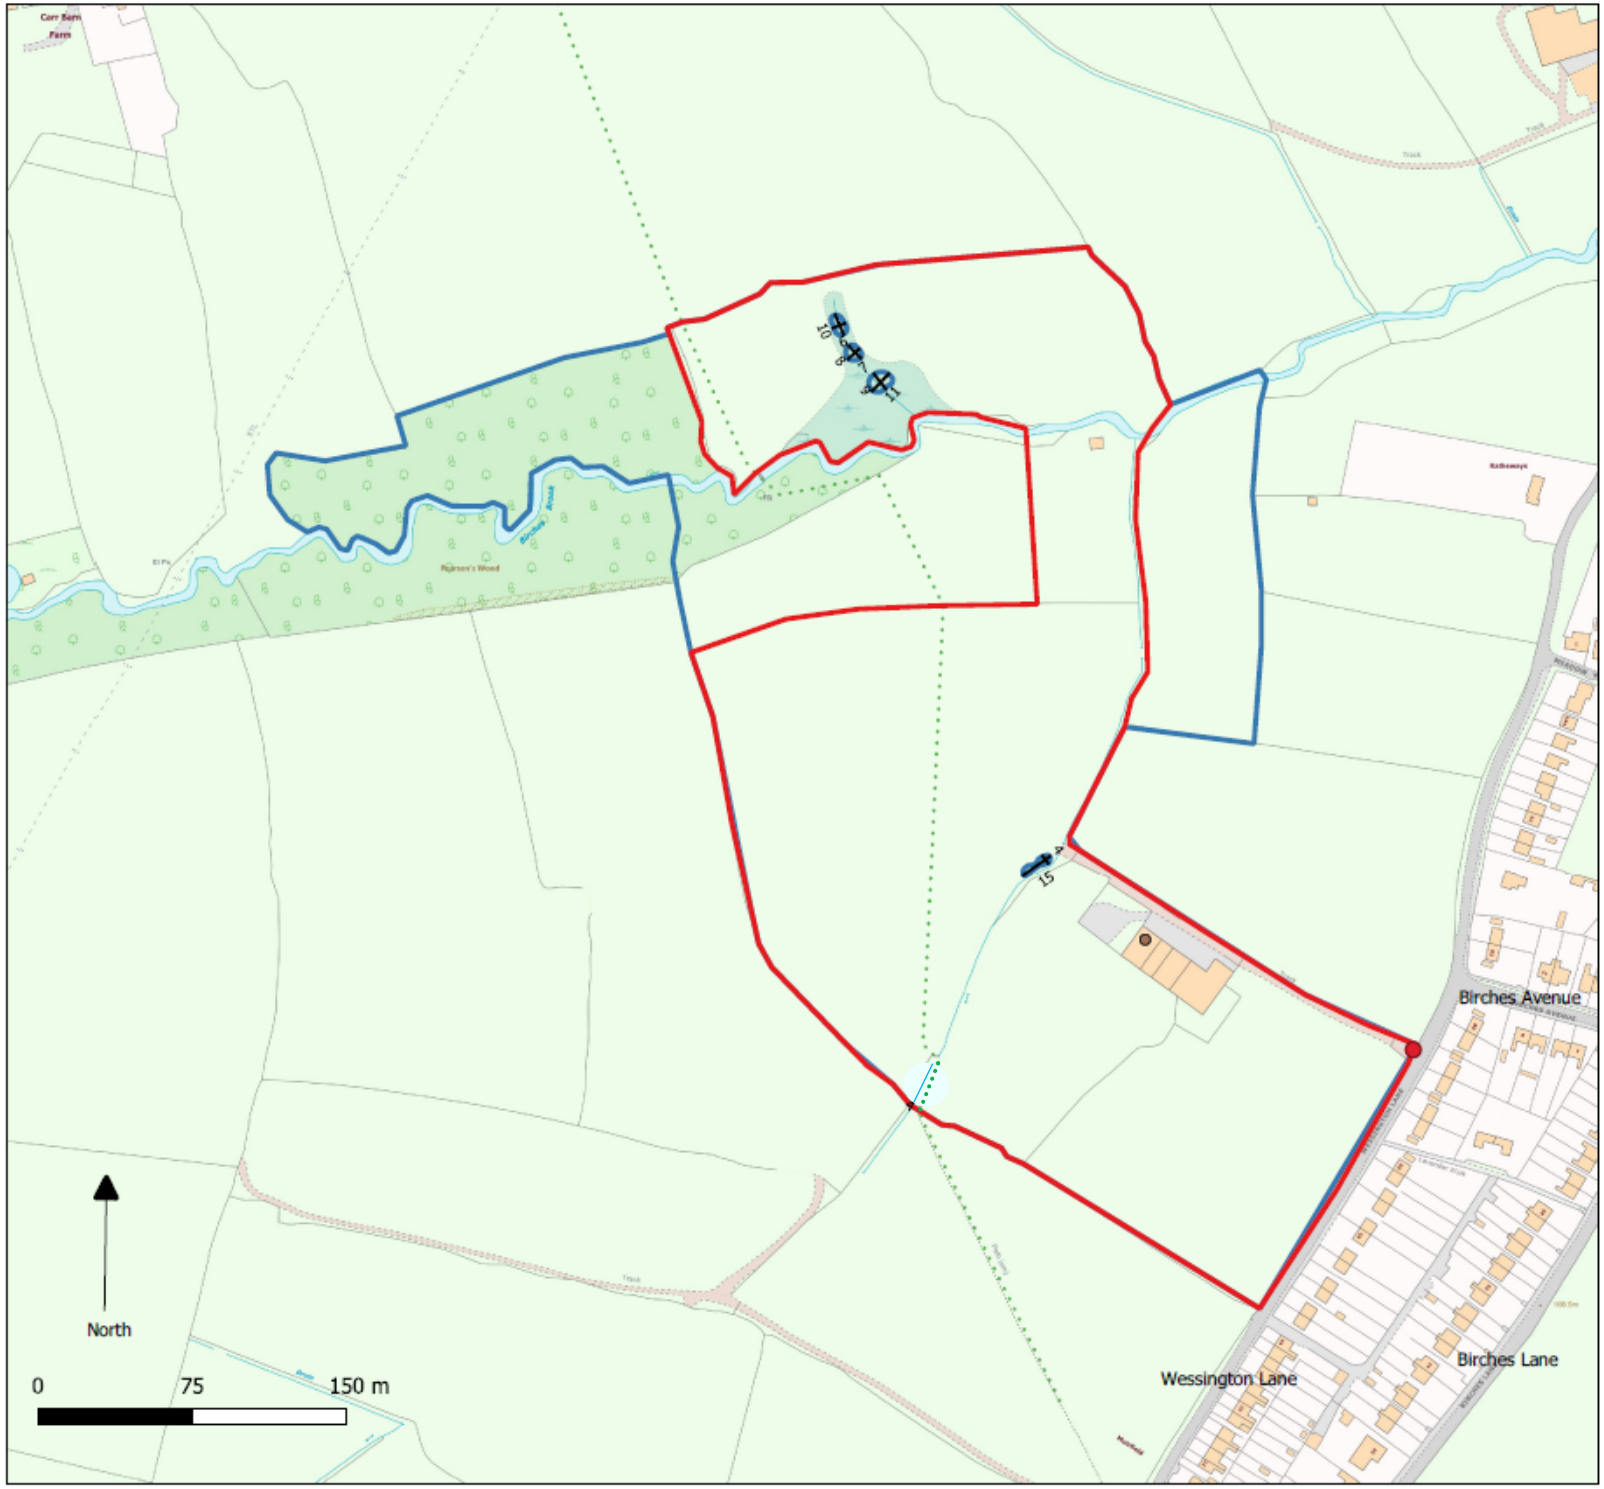

Derbyshire Wildlife Trust

Location: Cwm Deri Farm, Wessington Lane, South Wingfield

Planning Reference: AVA/2021/0849

Agent:
Debra Gibson, Derbyshire Wildlife Trust

Applicant/Landowner:
Roland Slack, Cwm Deri Farm

Site Access:
Via farm track to Cwm Deri Farm, on Wessington Lane, Opposite Number 76. (indicated on plan).

Named roads on plan:
Wessington Lane
Birches Avenue
Birches Lane

Key
- Access to Site
- Application Site
- Adjoining Land Owned by Applicant
- Surrounding Buildings - Cwm Deri Farm
- Pond Dimensions
- Pond Outline
- Public Footpath

Scale 1:2500