

Original drawing at A3

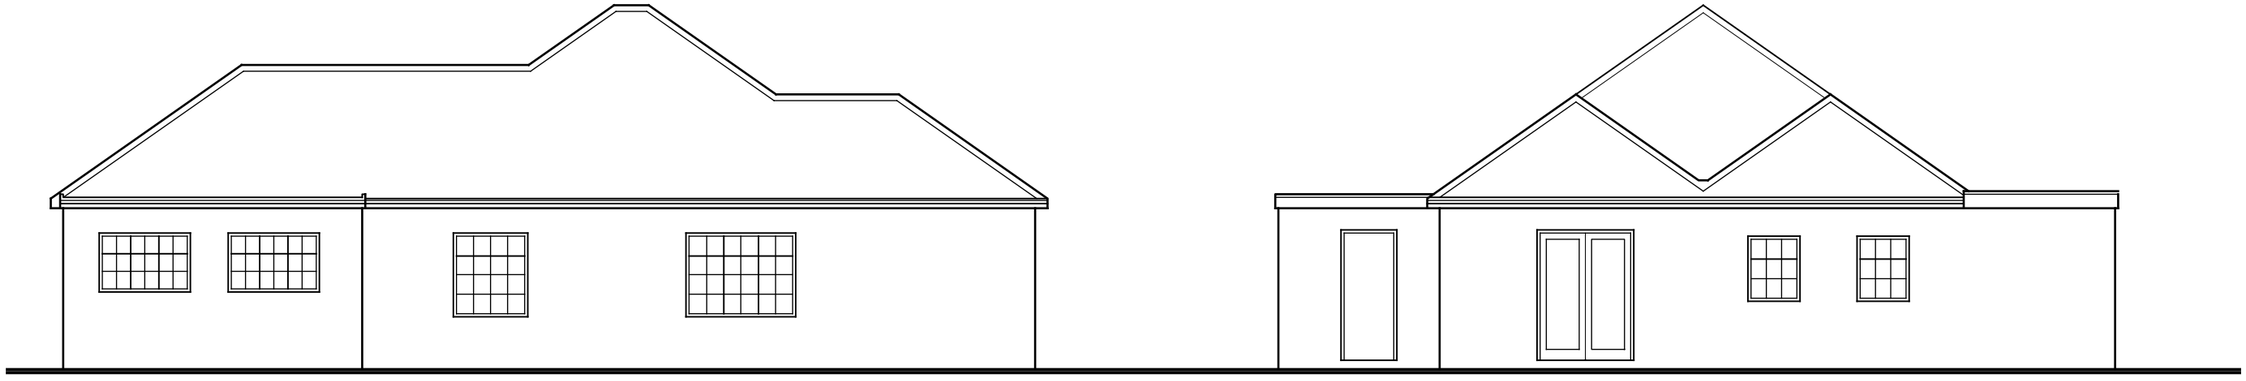

REAR ELEVATION

SIDE ELEVATION

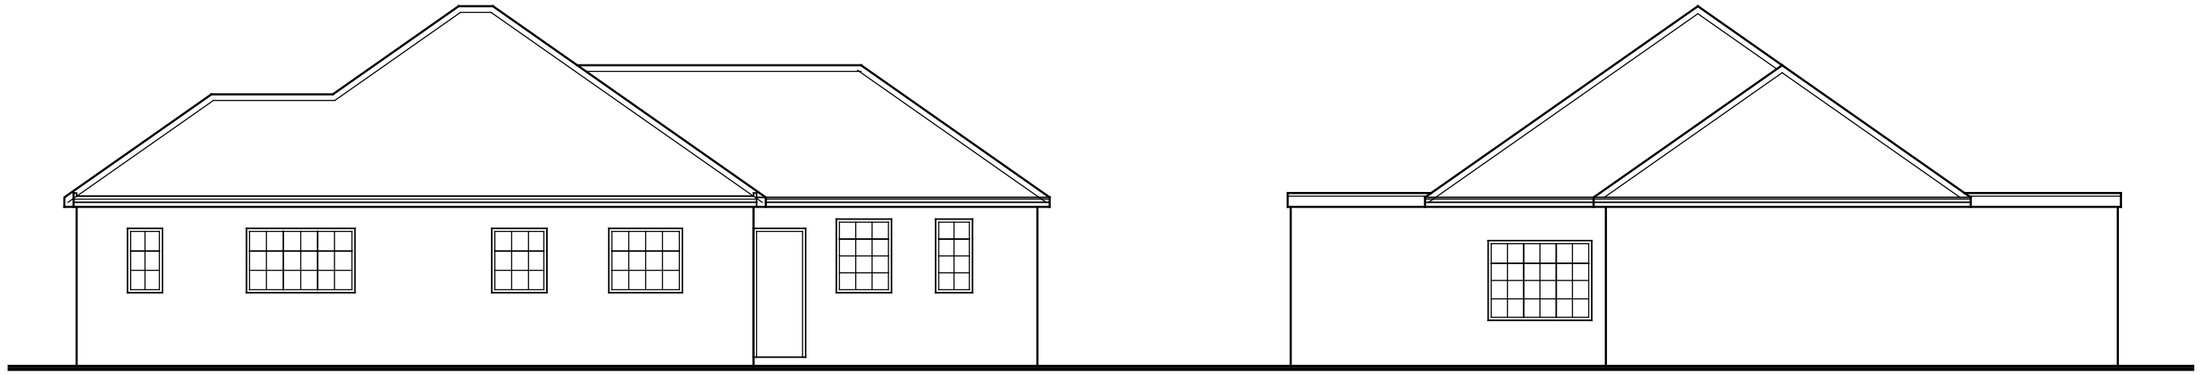

FRONT ELEVATION

SIDE ELEVATION

JDP architects

Manor Barn
Lullington Road
Coton In The Elms
Derbyshire DE12 8EP

01283 763392
enquiries@jdparchitects.co.uk

Project	HOLLYBROOK COTTAGE LOWER HARTSAY	Date	Aug 21
Drawing	EXISTING ELEVATIONS	Scale	1:100
Client	Mr & Mrs Krywyj	Dwg No	2127/02

© Copyright JDP Architects 2021