

season farm 40 codnordenby lane DE5 9SN

N — S

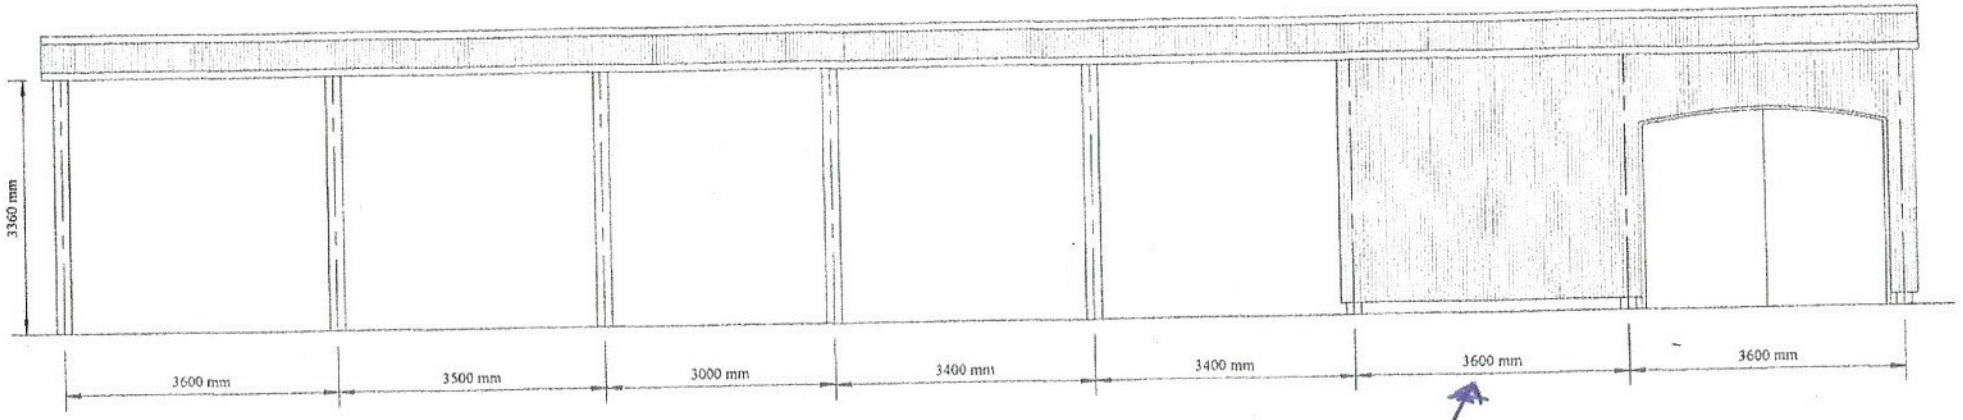

FRONT ELEVATION 1
Scale 1 : 100

Proposed addition of front (metal sheeting to match) including a steel door

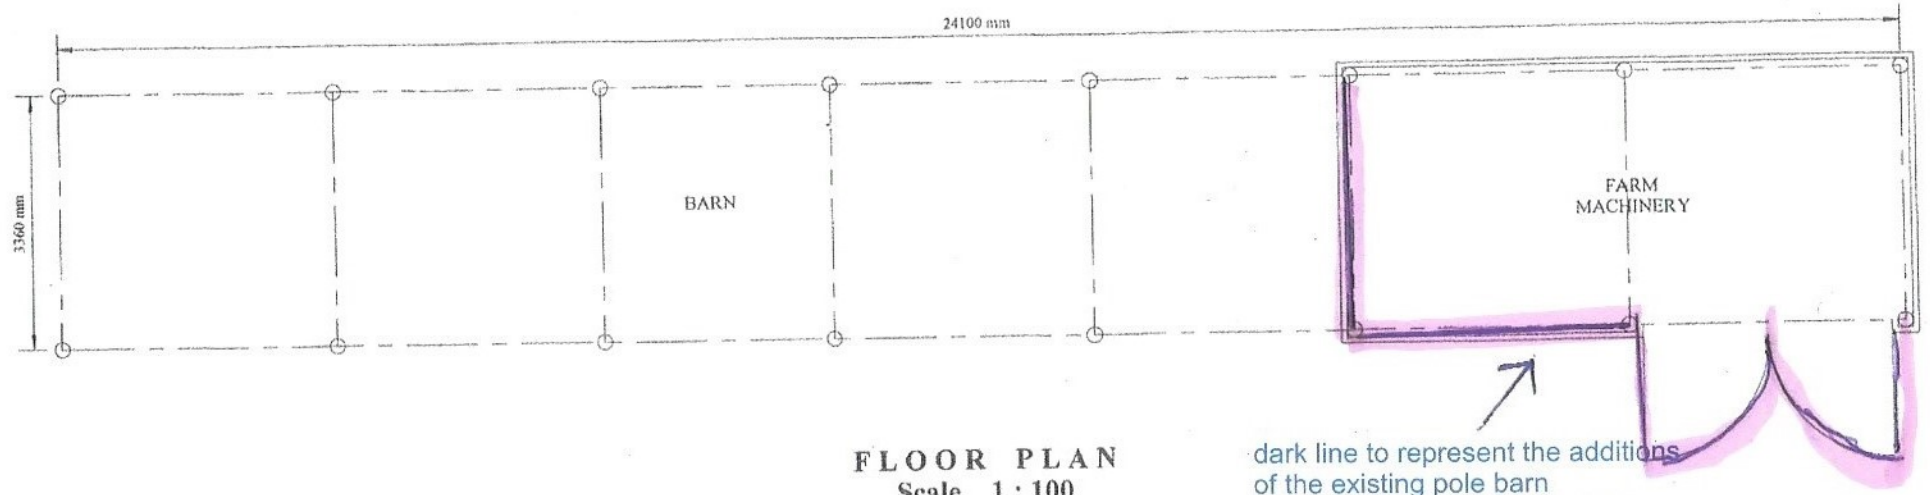

FLOOR PLAN
Scale 1 : 100

dark line to represent the additions of the existing pole barn incorporating the first two bays